APPENDIX A

SWMM MODELING NETWORK SCHEMATICS

APPENDIX A.1

EXISTING CONDITION

P:\COTOW08\ACAD\SCHEM-LABASIN.DWG 01/05/2004 MRC

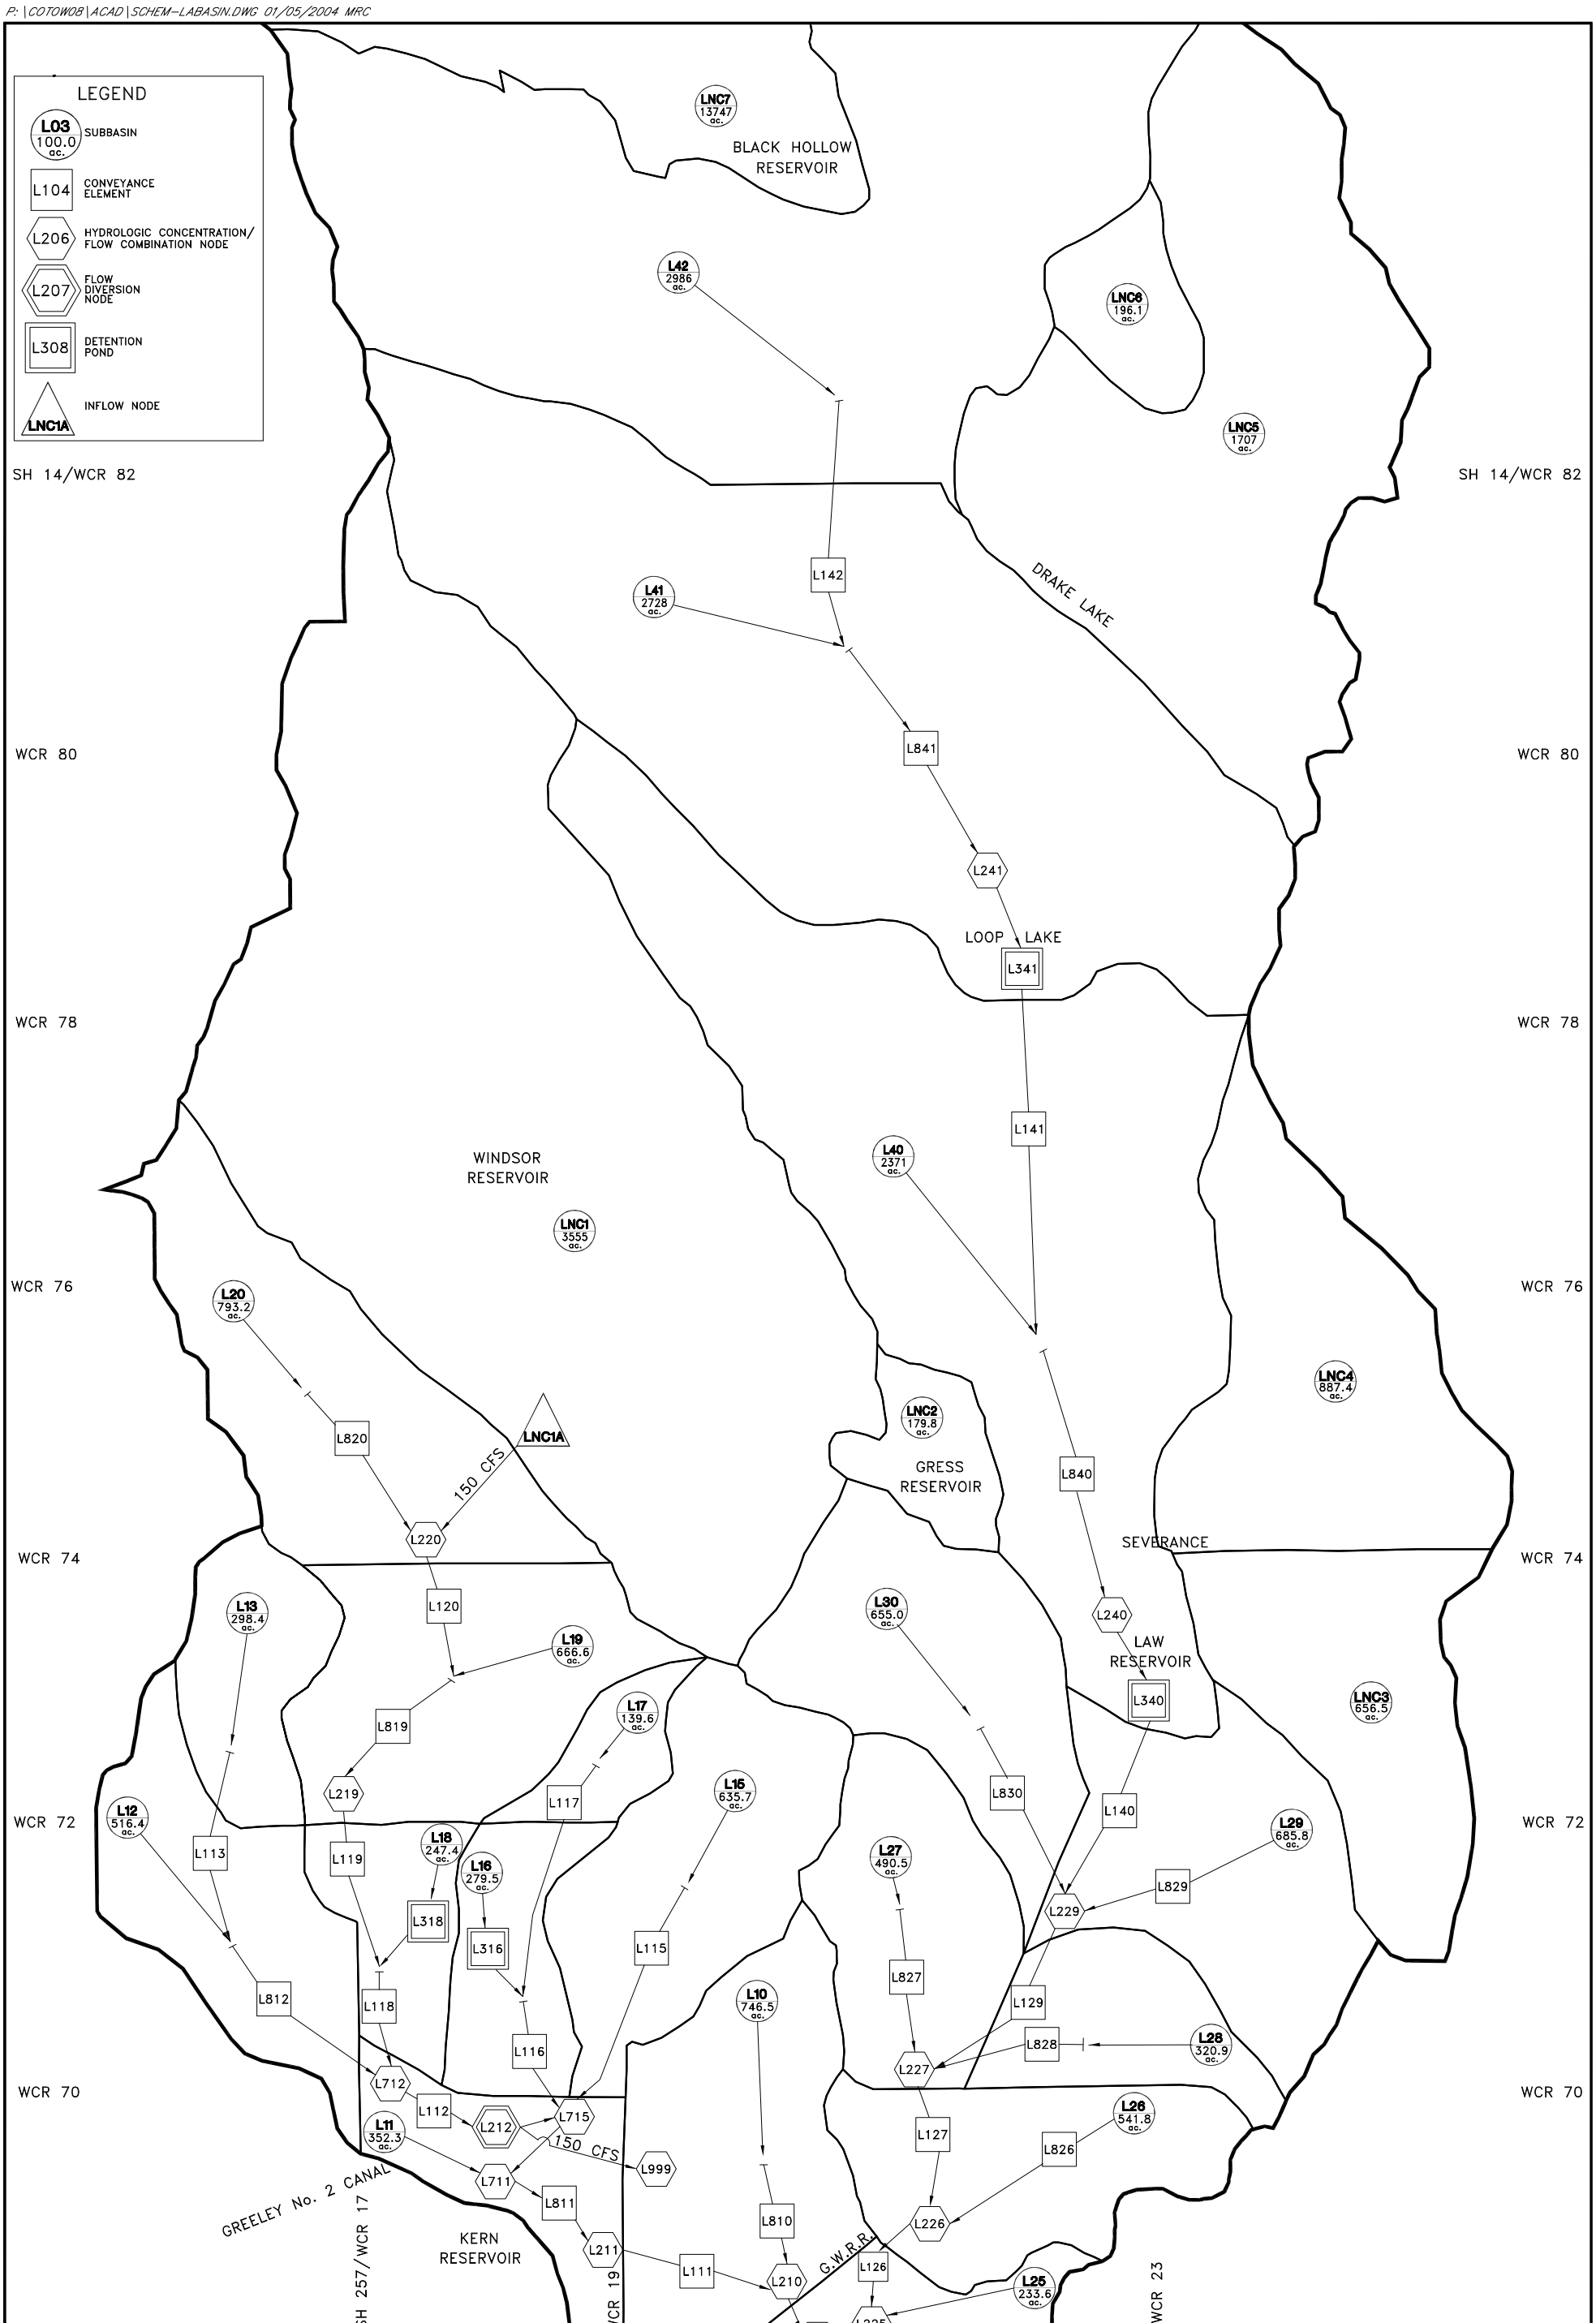

Anderson Consulting Engineers, Inc
Civil • Water Resources • Environmental
772 Whalers Way, Suite 200, Fort Collins, CO 80525
Phone (970) 226-0120 / Fax (970) 226-0121

N.T.S.

TOWN OF WINDSOR, COLORADO
MASTER DRAINAGE PLAN
LAW BASIN-UPPER
SWMM SCHEMATIC-EXISTING CONDITION

Project No.	COTOW08
Date:	JAN, 2001
Design:	CJP
Drawn:	MRC
Revisions:	JAN 5, 2004
ACADFILE:	SCHEM-LABASIN

A1-LA

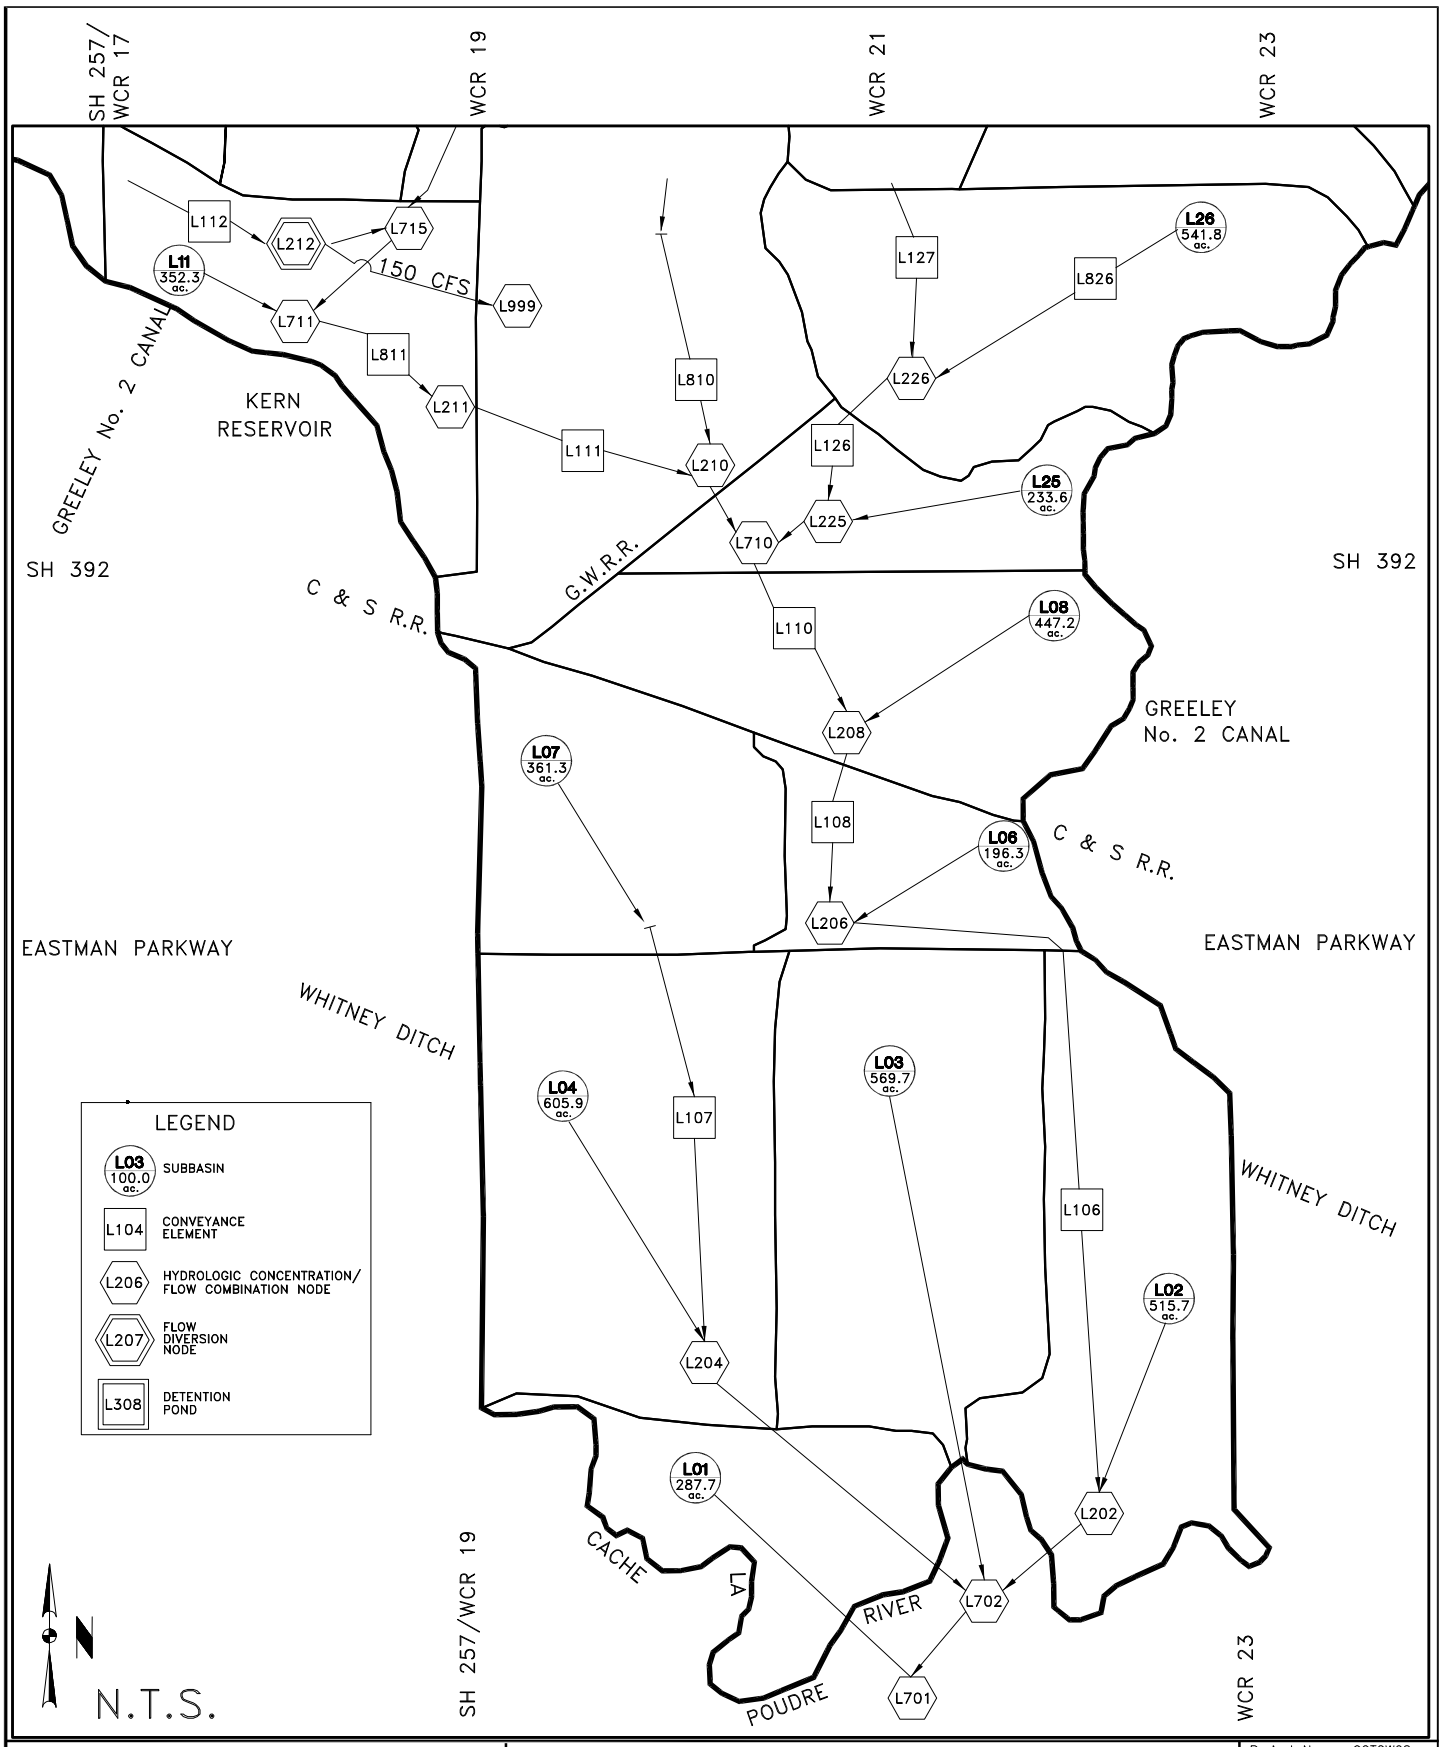

P:\COTOW08\ACAD\SCHEM-LABASIN.DWG 10/02/2003 MRC

Anderson Consulting Engineers, Inc
Civil • Water Resources • Environmental
772 Whalers Way, Suite 200, Fort Collins, CO 80525
Phone (970) 226-0120 / Fax (970) 226-0121

TOWN OF WINDSOR, COLORADO
MASTER DRAINAGE PLAN
LAW BASIN-LOWER
SWMM SCHEMATIC-EXISTING CONDITION

Project No.	COTOW08
Date:	JAN, 2001
Design:	CJP
Drawn:	MRC
Revisions:	OCT, 2002 TW
ACADFILE:	SCHEM-LABASIN

A.1-LB

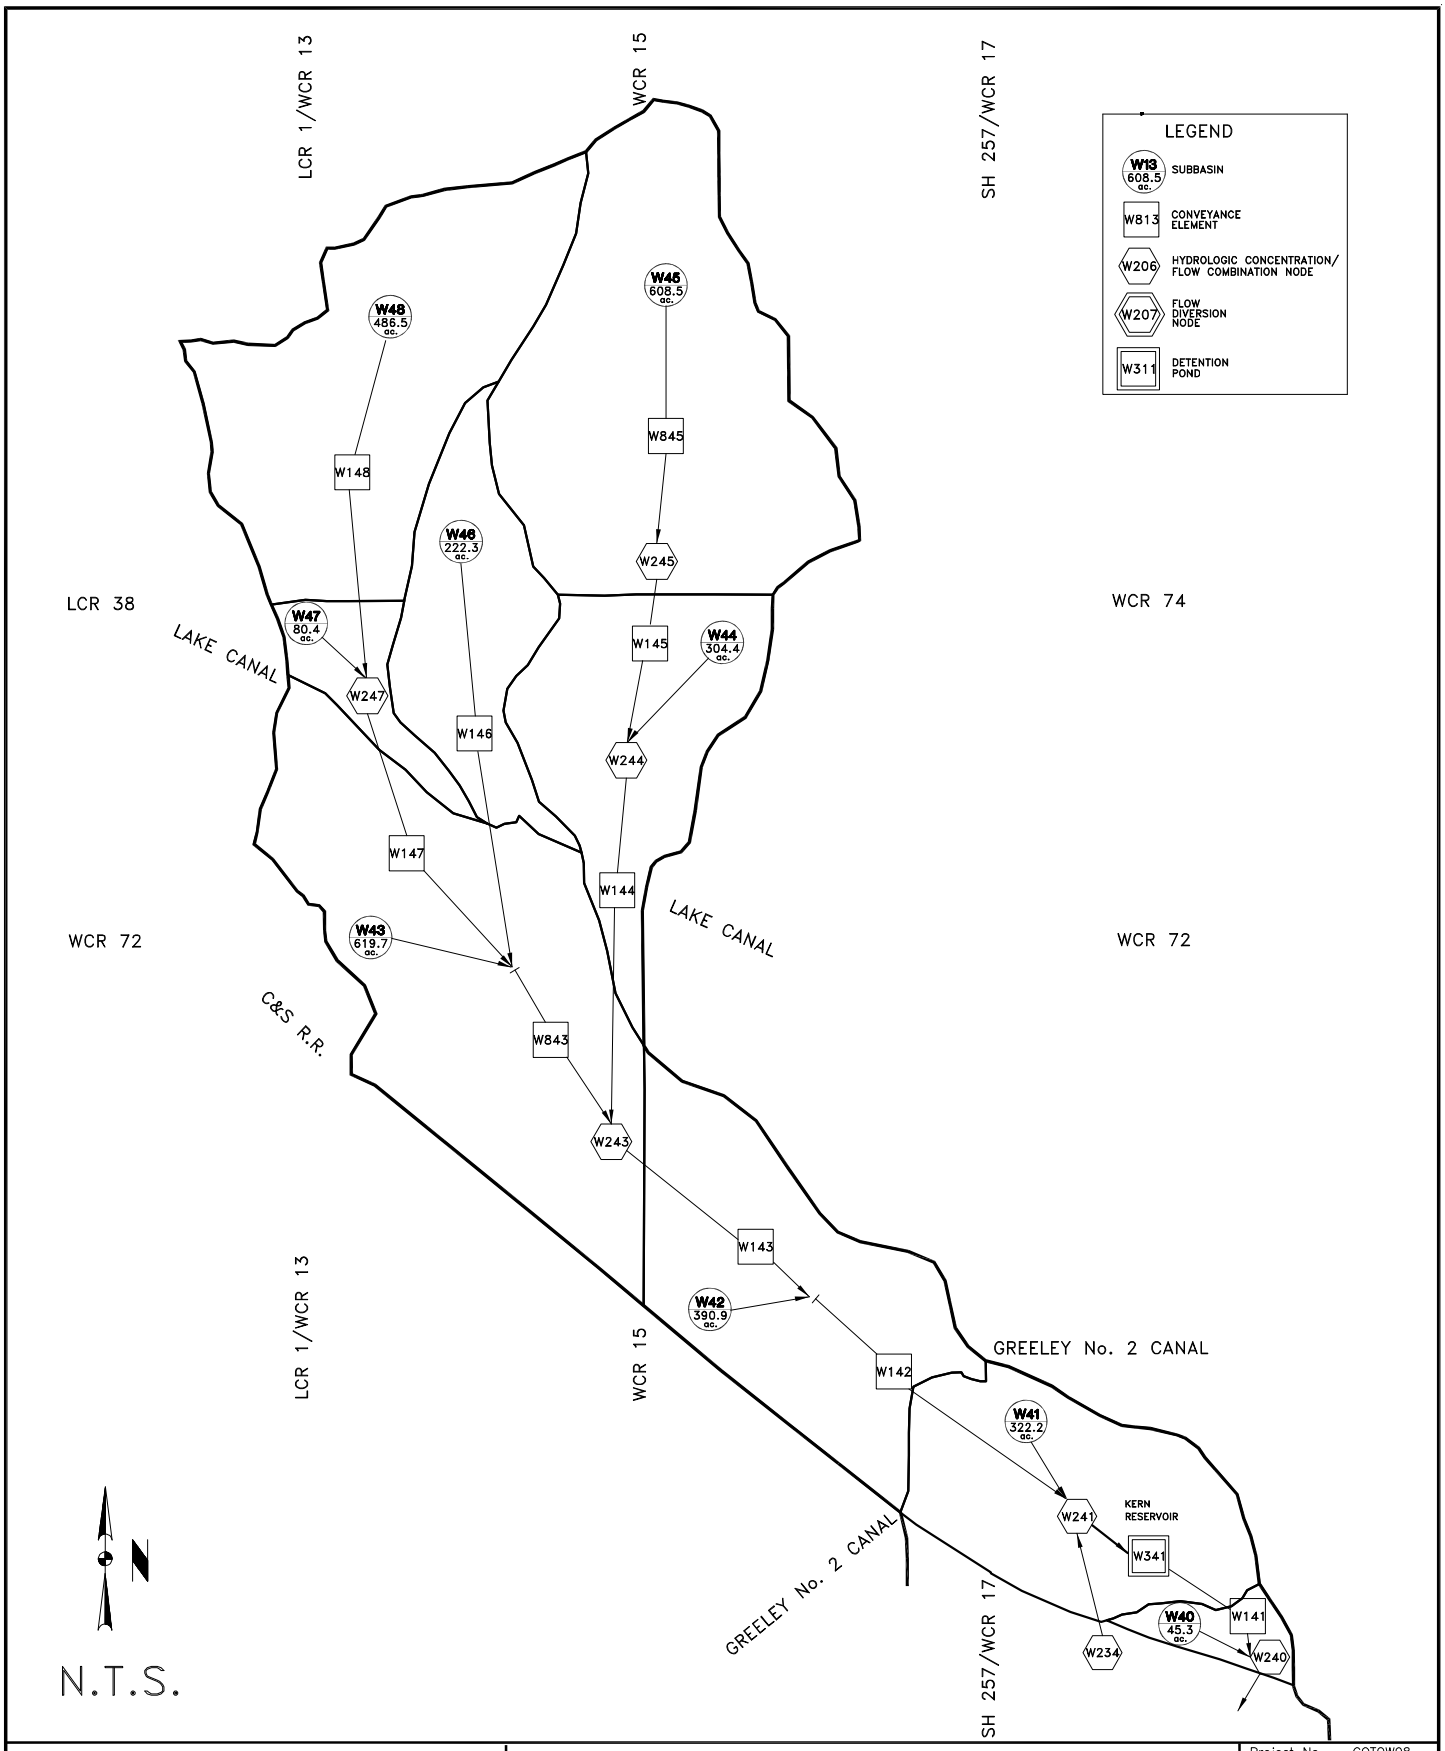

Anderson Consulting Engineers, Inc
Civil · Water Resources · Environmental
772 Whalers Way, Suite 200, Fort Collins, CO 80525
Phone (970) 226-0120 / Fax (970) 226-0121

TOWN OF WINDSOR, COLORADO
MASTER DRAINAGE PLAN
WINDSOR BASIN-UPPER
SWMM SCHEMATIC-EXISTING CONDITION

Project No.	COTOW08
Date:	JAN, 2001
Design:	CJP
Drawn:	MRC
Revisions:	OCT, 2002 TW
ACADFILE: SCHEM-WIBASIN	

A.1-WA

P:\COTOW08\ACAD\SCHEM-WIBASIN.DWG 10/02/2003 MRC

P:\COTOW08\ACAD\SCHEM-WIBASIN.DWG 10/02/2003 MRC

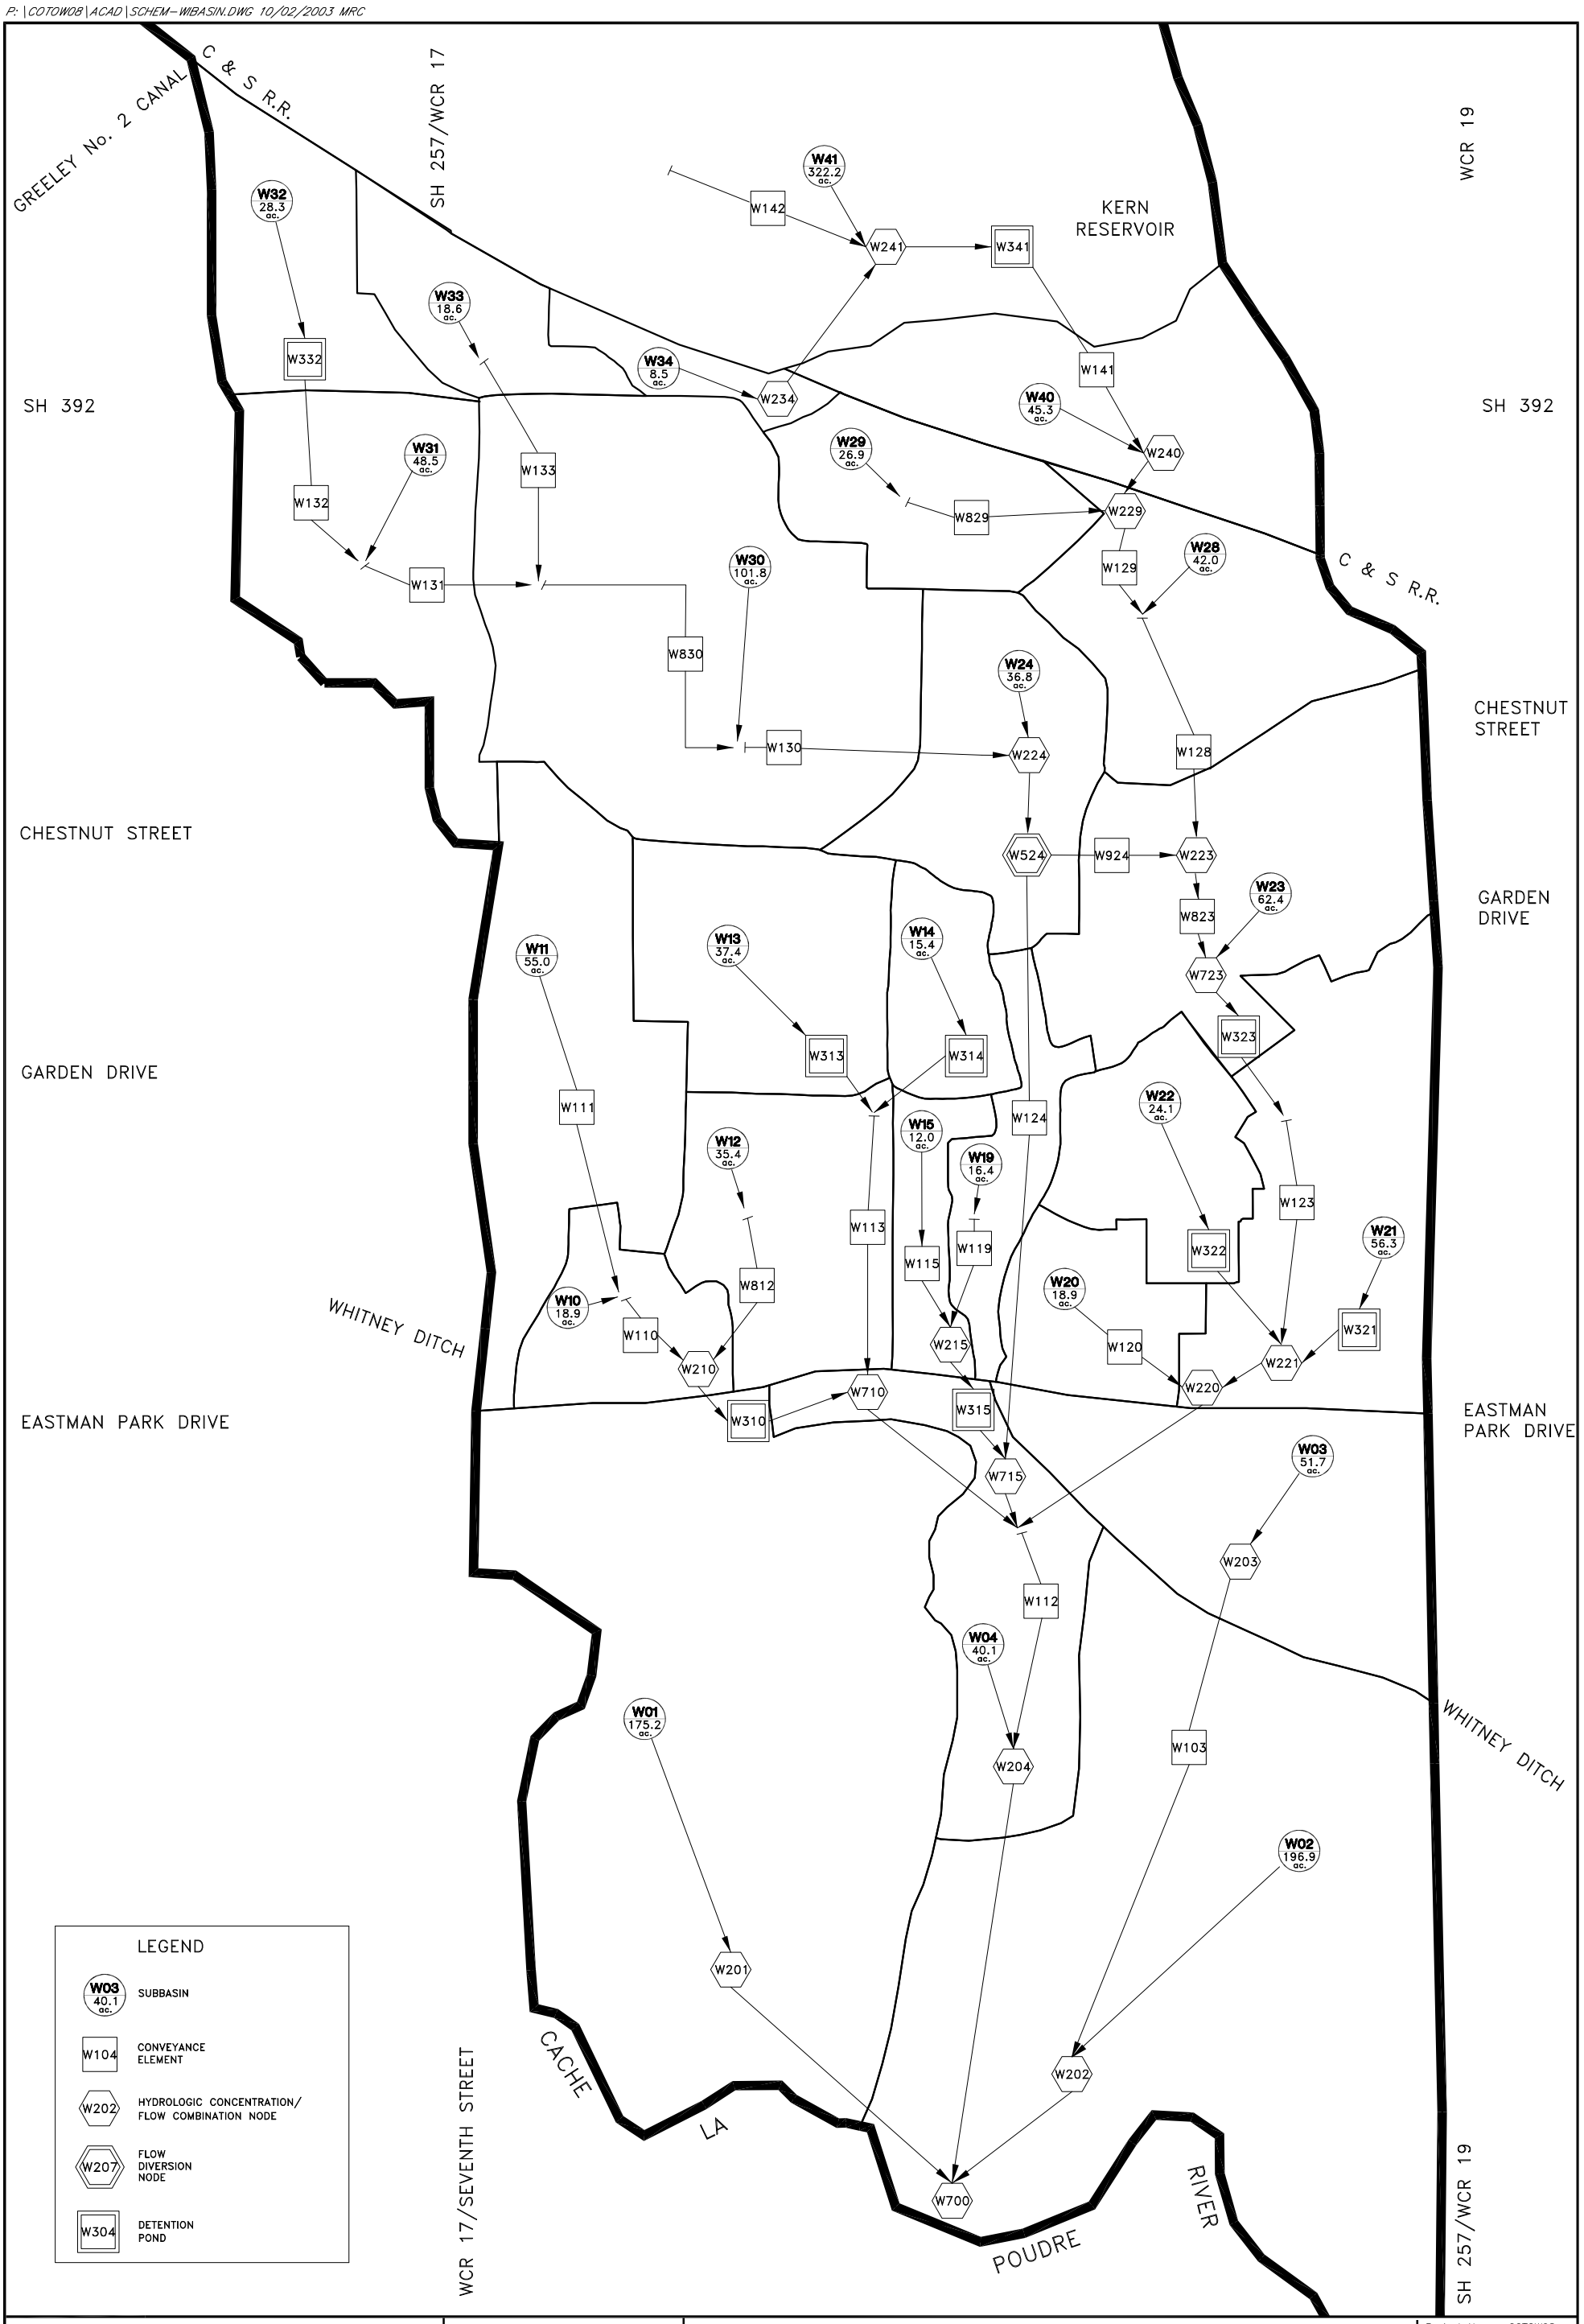

Anderson Consulting Engineers, Inc
Civil · Water Resources · Environmental
772 Whalers Way, Suite 200, Fort Collins, CO 80525
Phone (970) 226-0120 / Fax (970) 226-0121

N.T.S.

TOWN OF WINDSOR, COLORADO
MASTER DRAINAGE PLAN
WINDSOR BASIN-LOWER
SWMM SCHEMATIC-EXISTING CONDITION

Project No.	COTOW08
Date:	JAN, 2001
Design:	CJP
Drawn:	MRC
Revisions:	OCT, 2002 TW
ACADFILE: SCHEM-WIBASIN	

A.1-WB

P:\COTOW08\ACAD\SCHEM-HSBASIN.DWG 10/02/2003

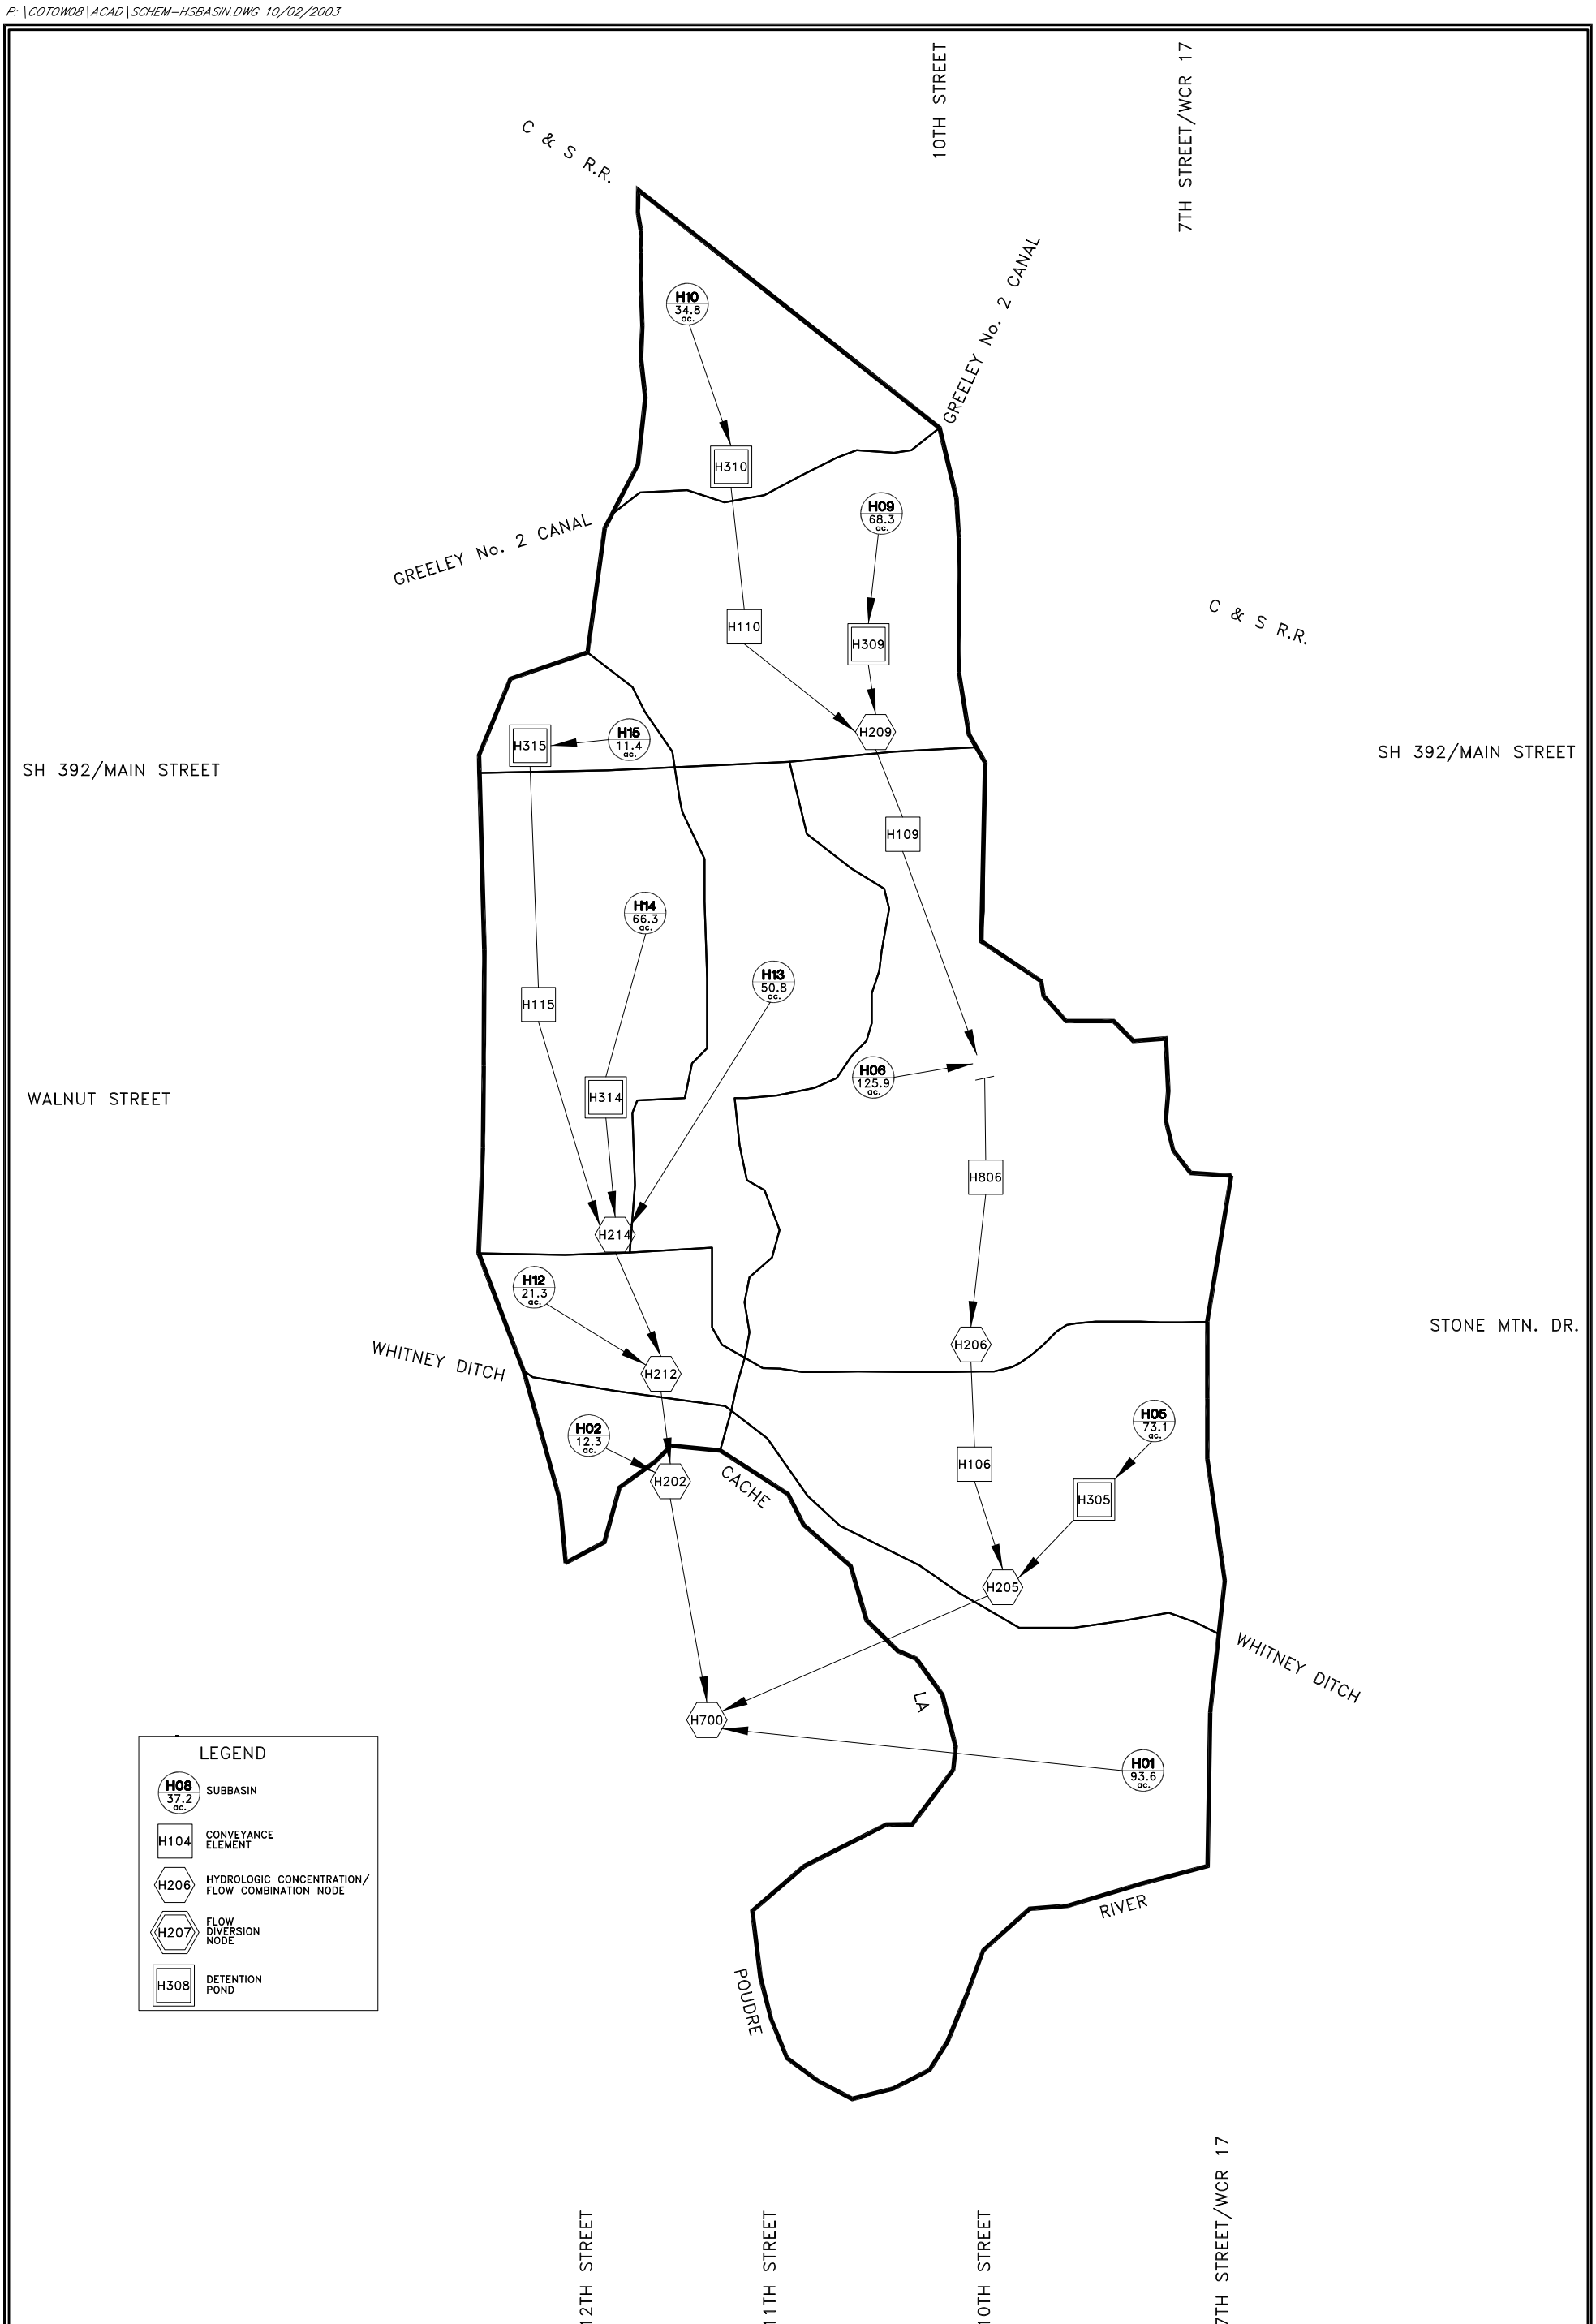

Anderson Consulting Engineers, Inc
Civil · Water Resources · Environmental
772 Whalers Way, Suite 200, Fort Collins, CO 80525
Phone (970) 226-0120 / Fax (970) 226-0121

N

N.T.S.

TOWN OF WINDSOR, COLORADO
MASTER DRAINAGE PLAN
HIGH SCHOOL BASIN
SWMM SCHEMATIC-EXISTING CONDITION

Project No.	COTOW08
Date:	JAN, 2001
Design:	CJP
Drawn:	MRC
Revisions:	OCT, 2001
ACADFILE: SCHEM-HSBASIN	

A.1-H

P:\COTOW08\ACAD\SCHEM-JABASIN.DWG 10/02/2003 MRC

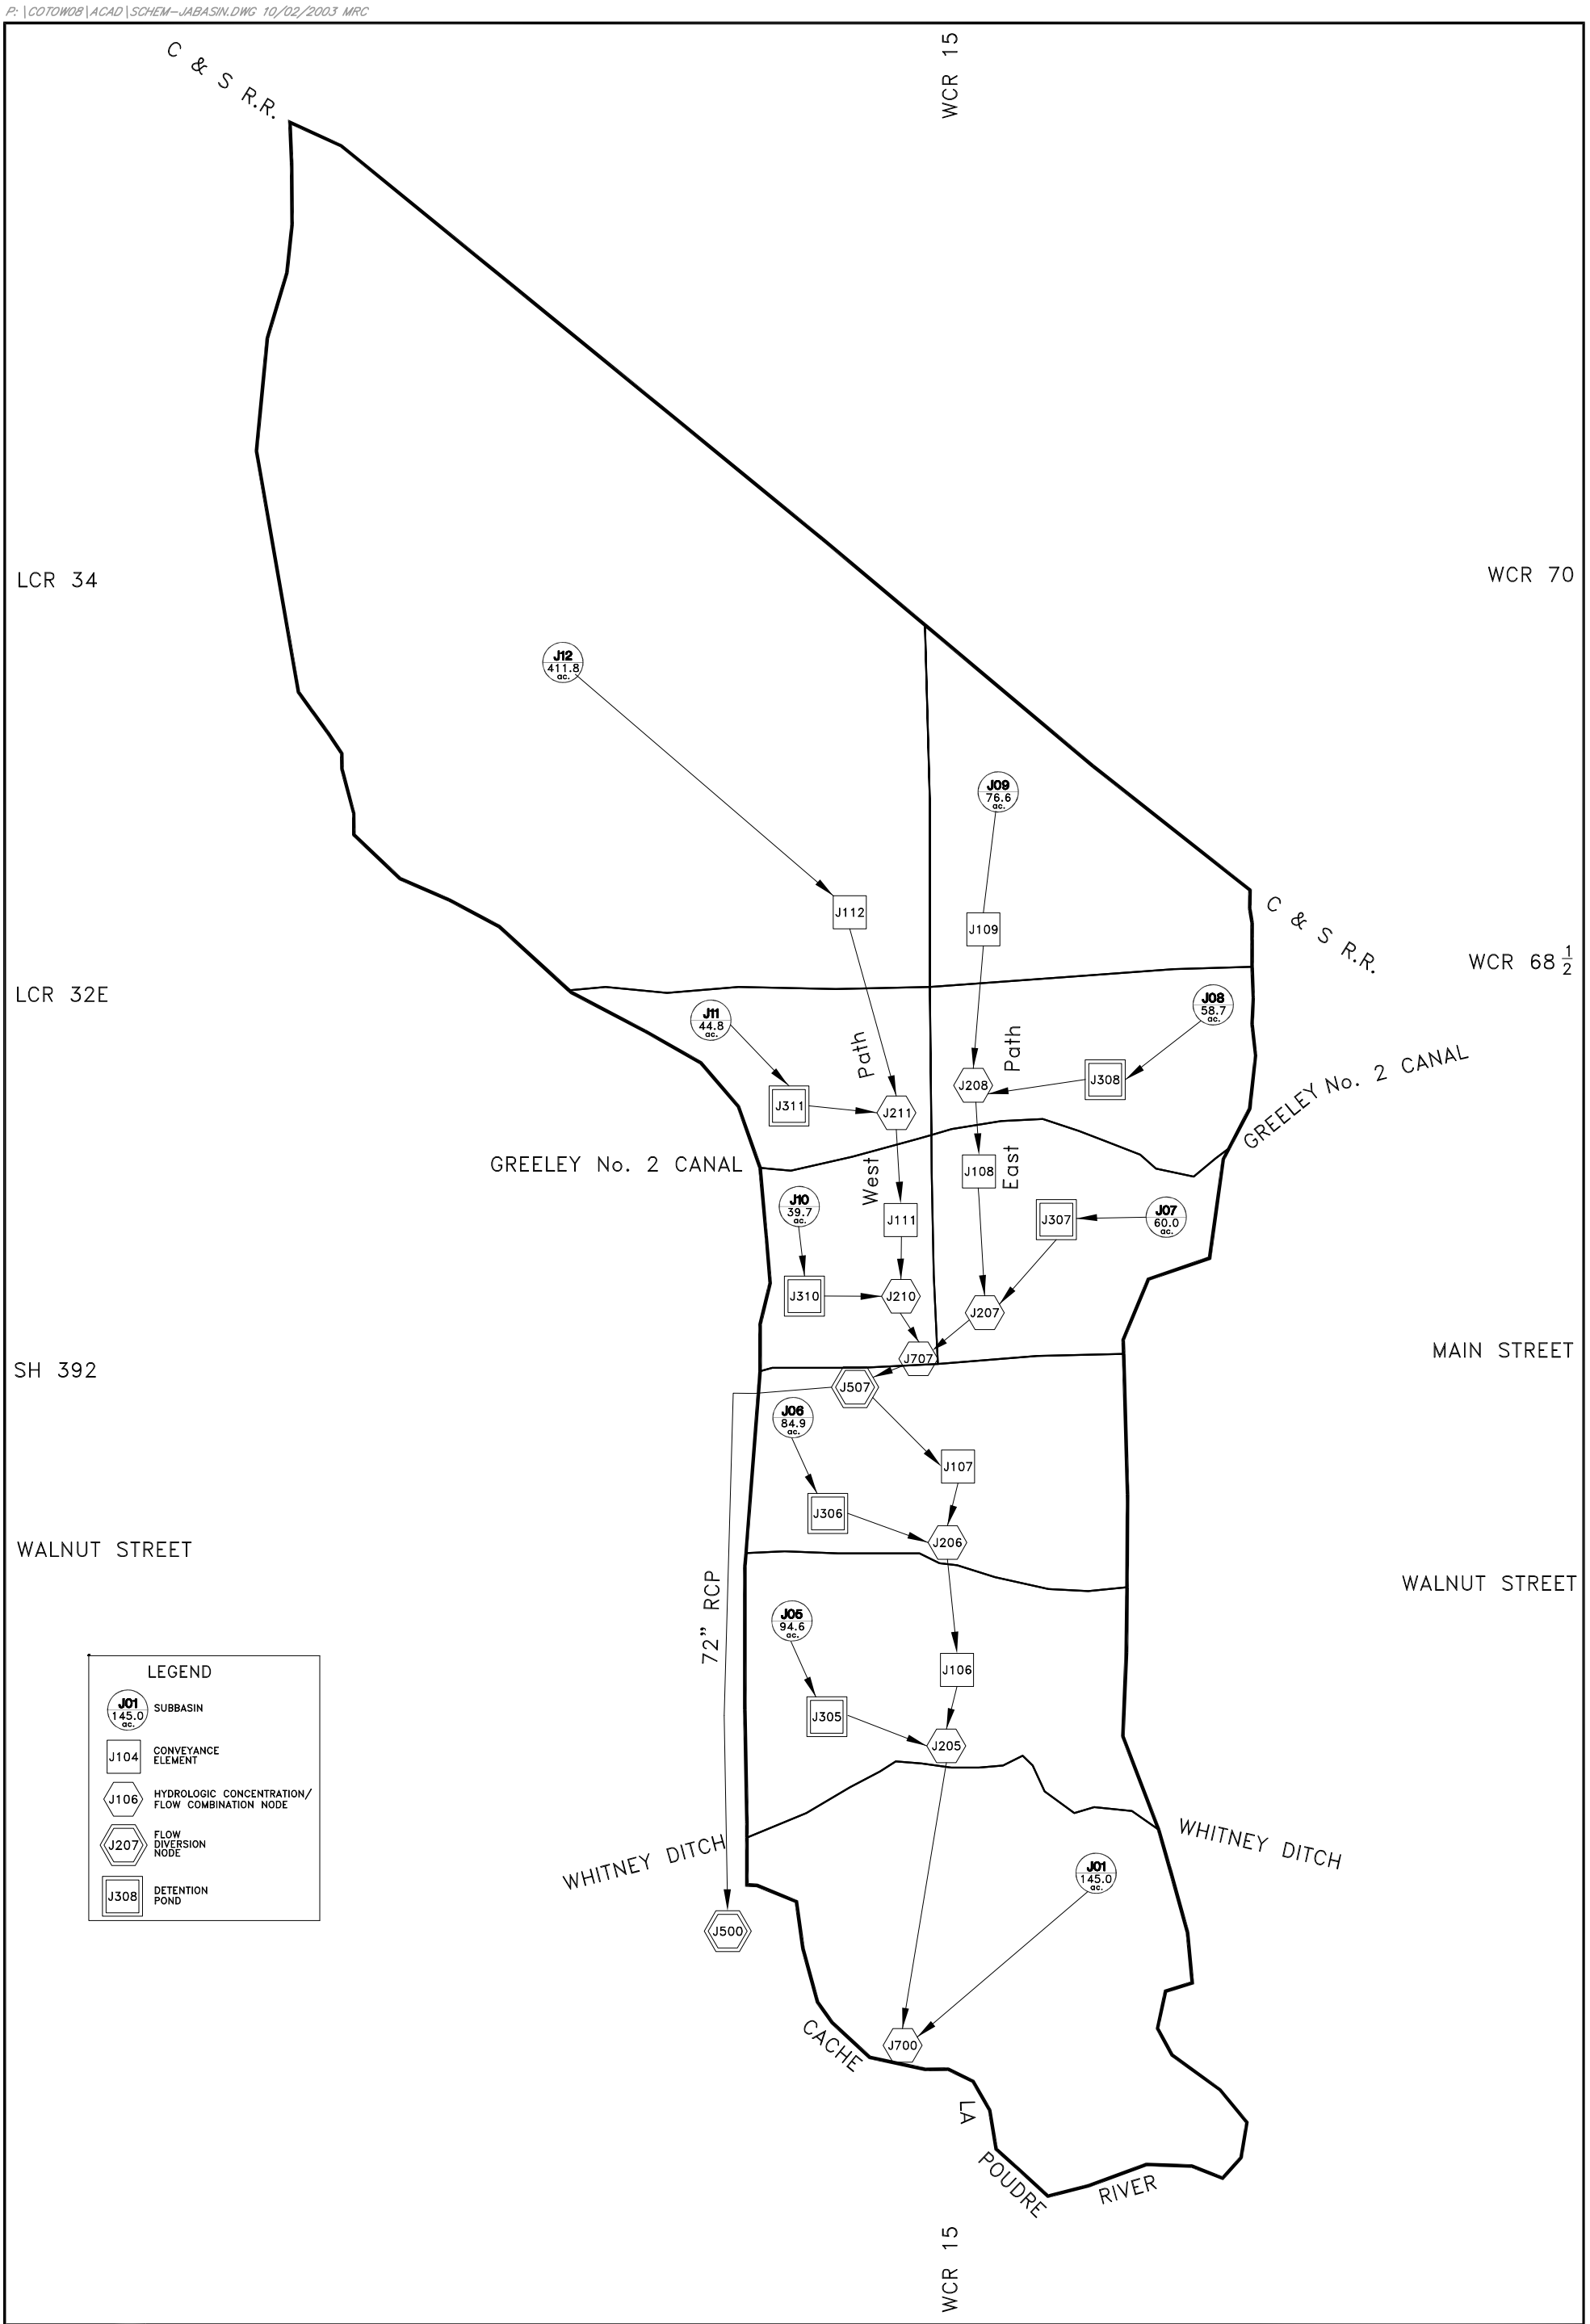

Anderson Consulting Engineers, Inc
Civil · Water Resources · Environmental
772 Whalers Way, Suite 200, Fort Collins, CO 80525
Phone (970) 226-0120 / Fax (970) 226-0121

N.T.S.

TOWN OF WINDSOR, COLORADO
MASTER DRAINAGE PLAN
JACOBY BASIN
SWMM SCHEMATIC-EXISTING CONDITION

Project No.	COTOW08
Date:	OCT, 2001
Design:	CJP
Drawn:	MRC
Revisions:	OCT, 2002
ACADFILE:	SCHEM-JABASIN

A.1-J

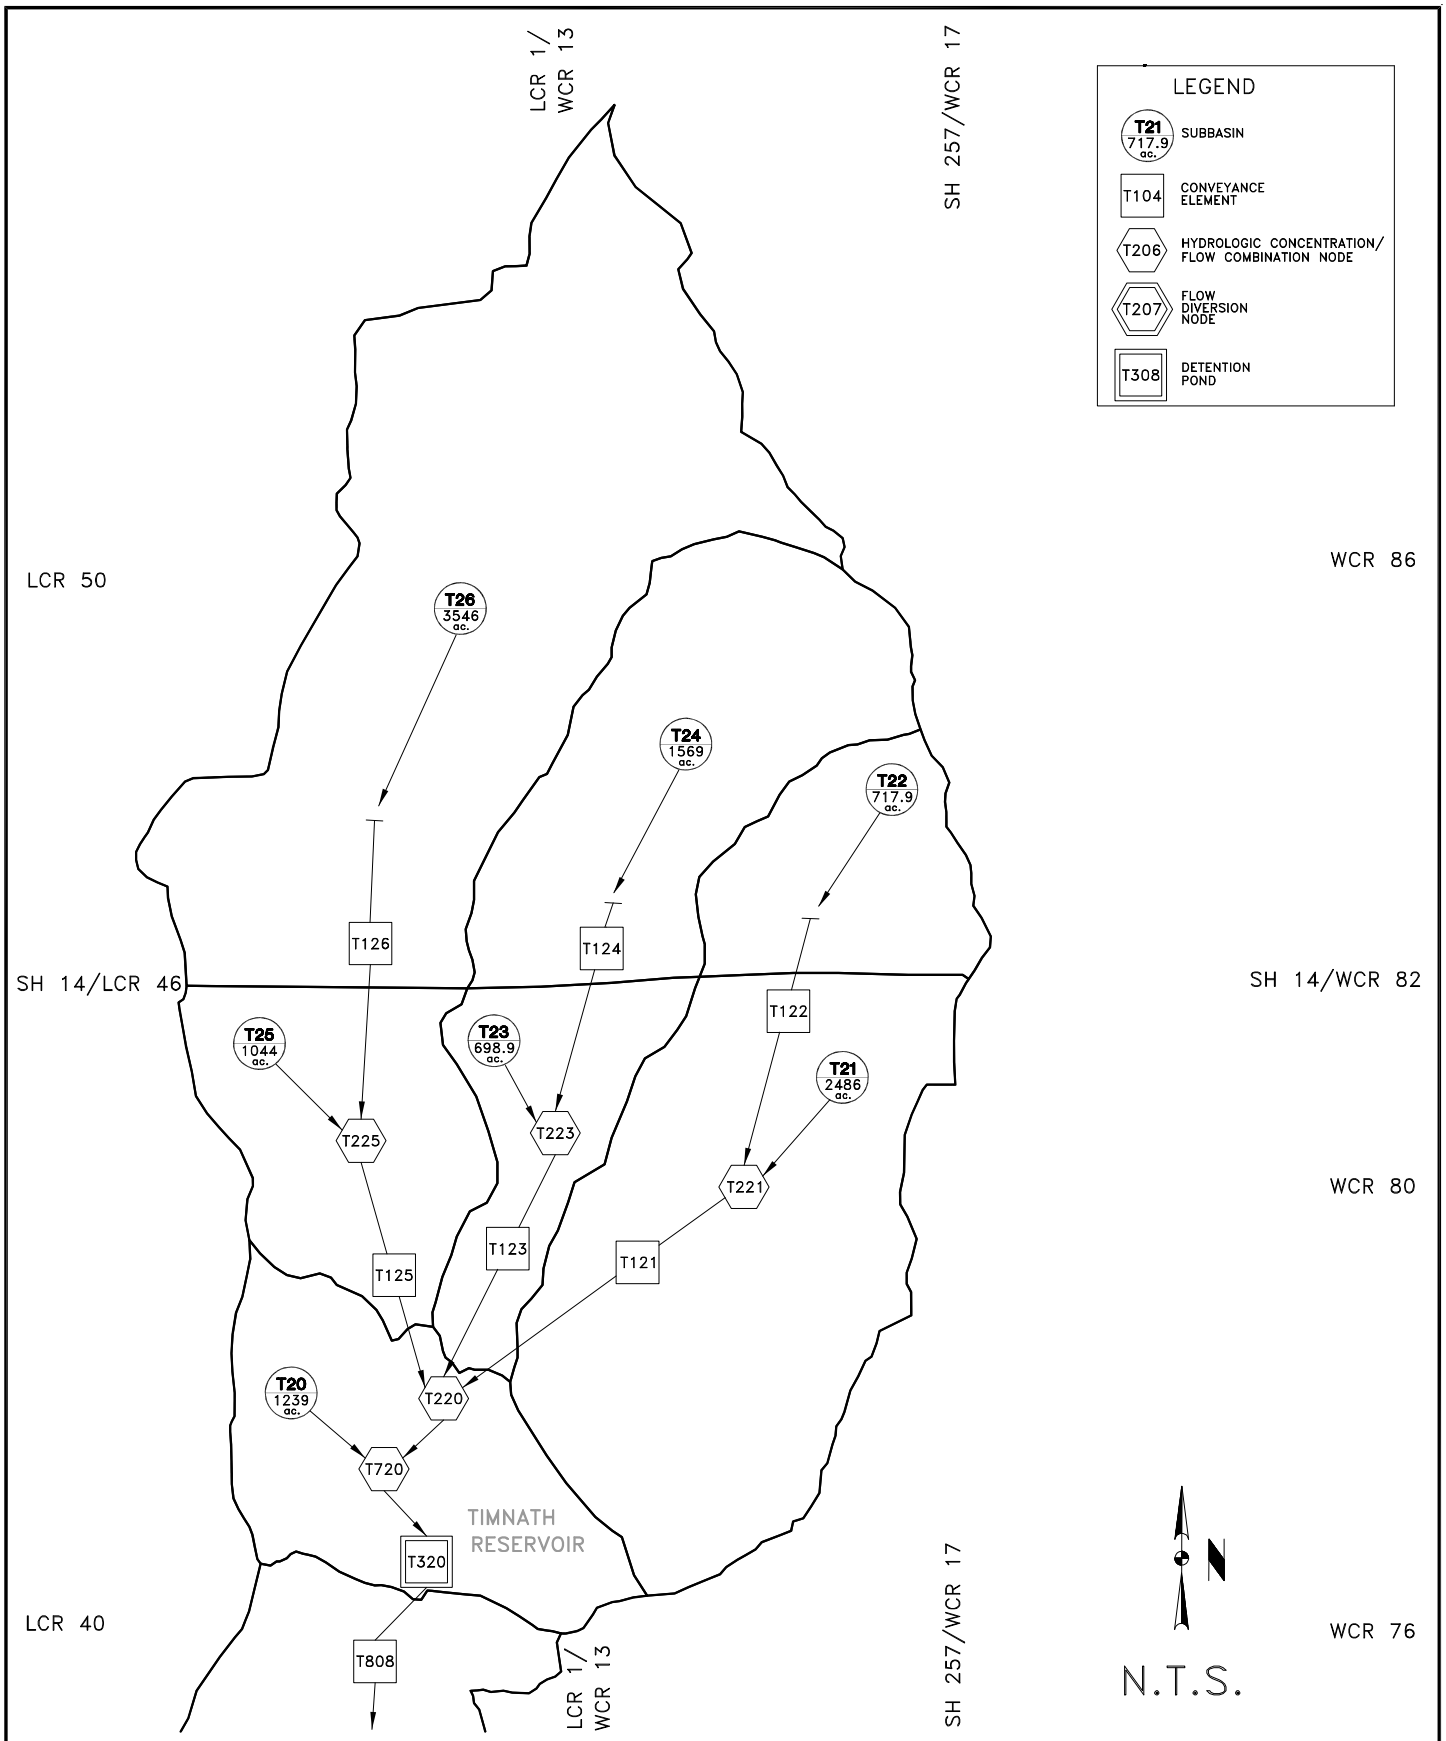

Anderson Consulting Engineers, Inc
Civil · Water Resources · Environmental
772 Whalers Way, Suite 200, Fort Collins, CO 80525
Phone (970) 226-0120 / Fax (970) 226-0121

TOWN OF WINDSOR, COLORADO
MASTER DRAINAGE PLAN
TIMNATH RESERVOIR BASIN-UPPER SWMM SCHEMATIC-EXISTING CONDITION

Project No.	COTOW08
Date:	JAN, 2001
Design:	CJP
Drawn:	MRC
Revisions:	
ACADFILE:	SCHEM-TRBASIN

A.1-TA

P:\COTOW08\ACAD\SCHEM-TRBASIN.DWG 10/02/2003 MRC

P:\COTOW08\ACAD\SCHEM-TRBASIN.DWG 10/02/2003 MRC

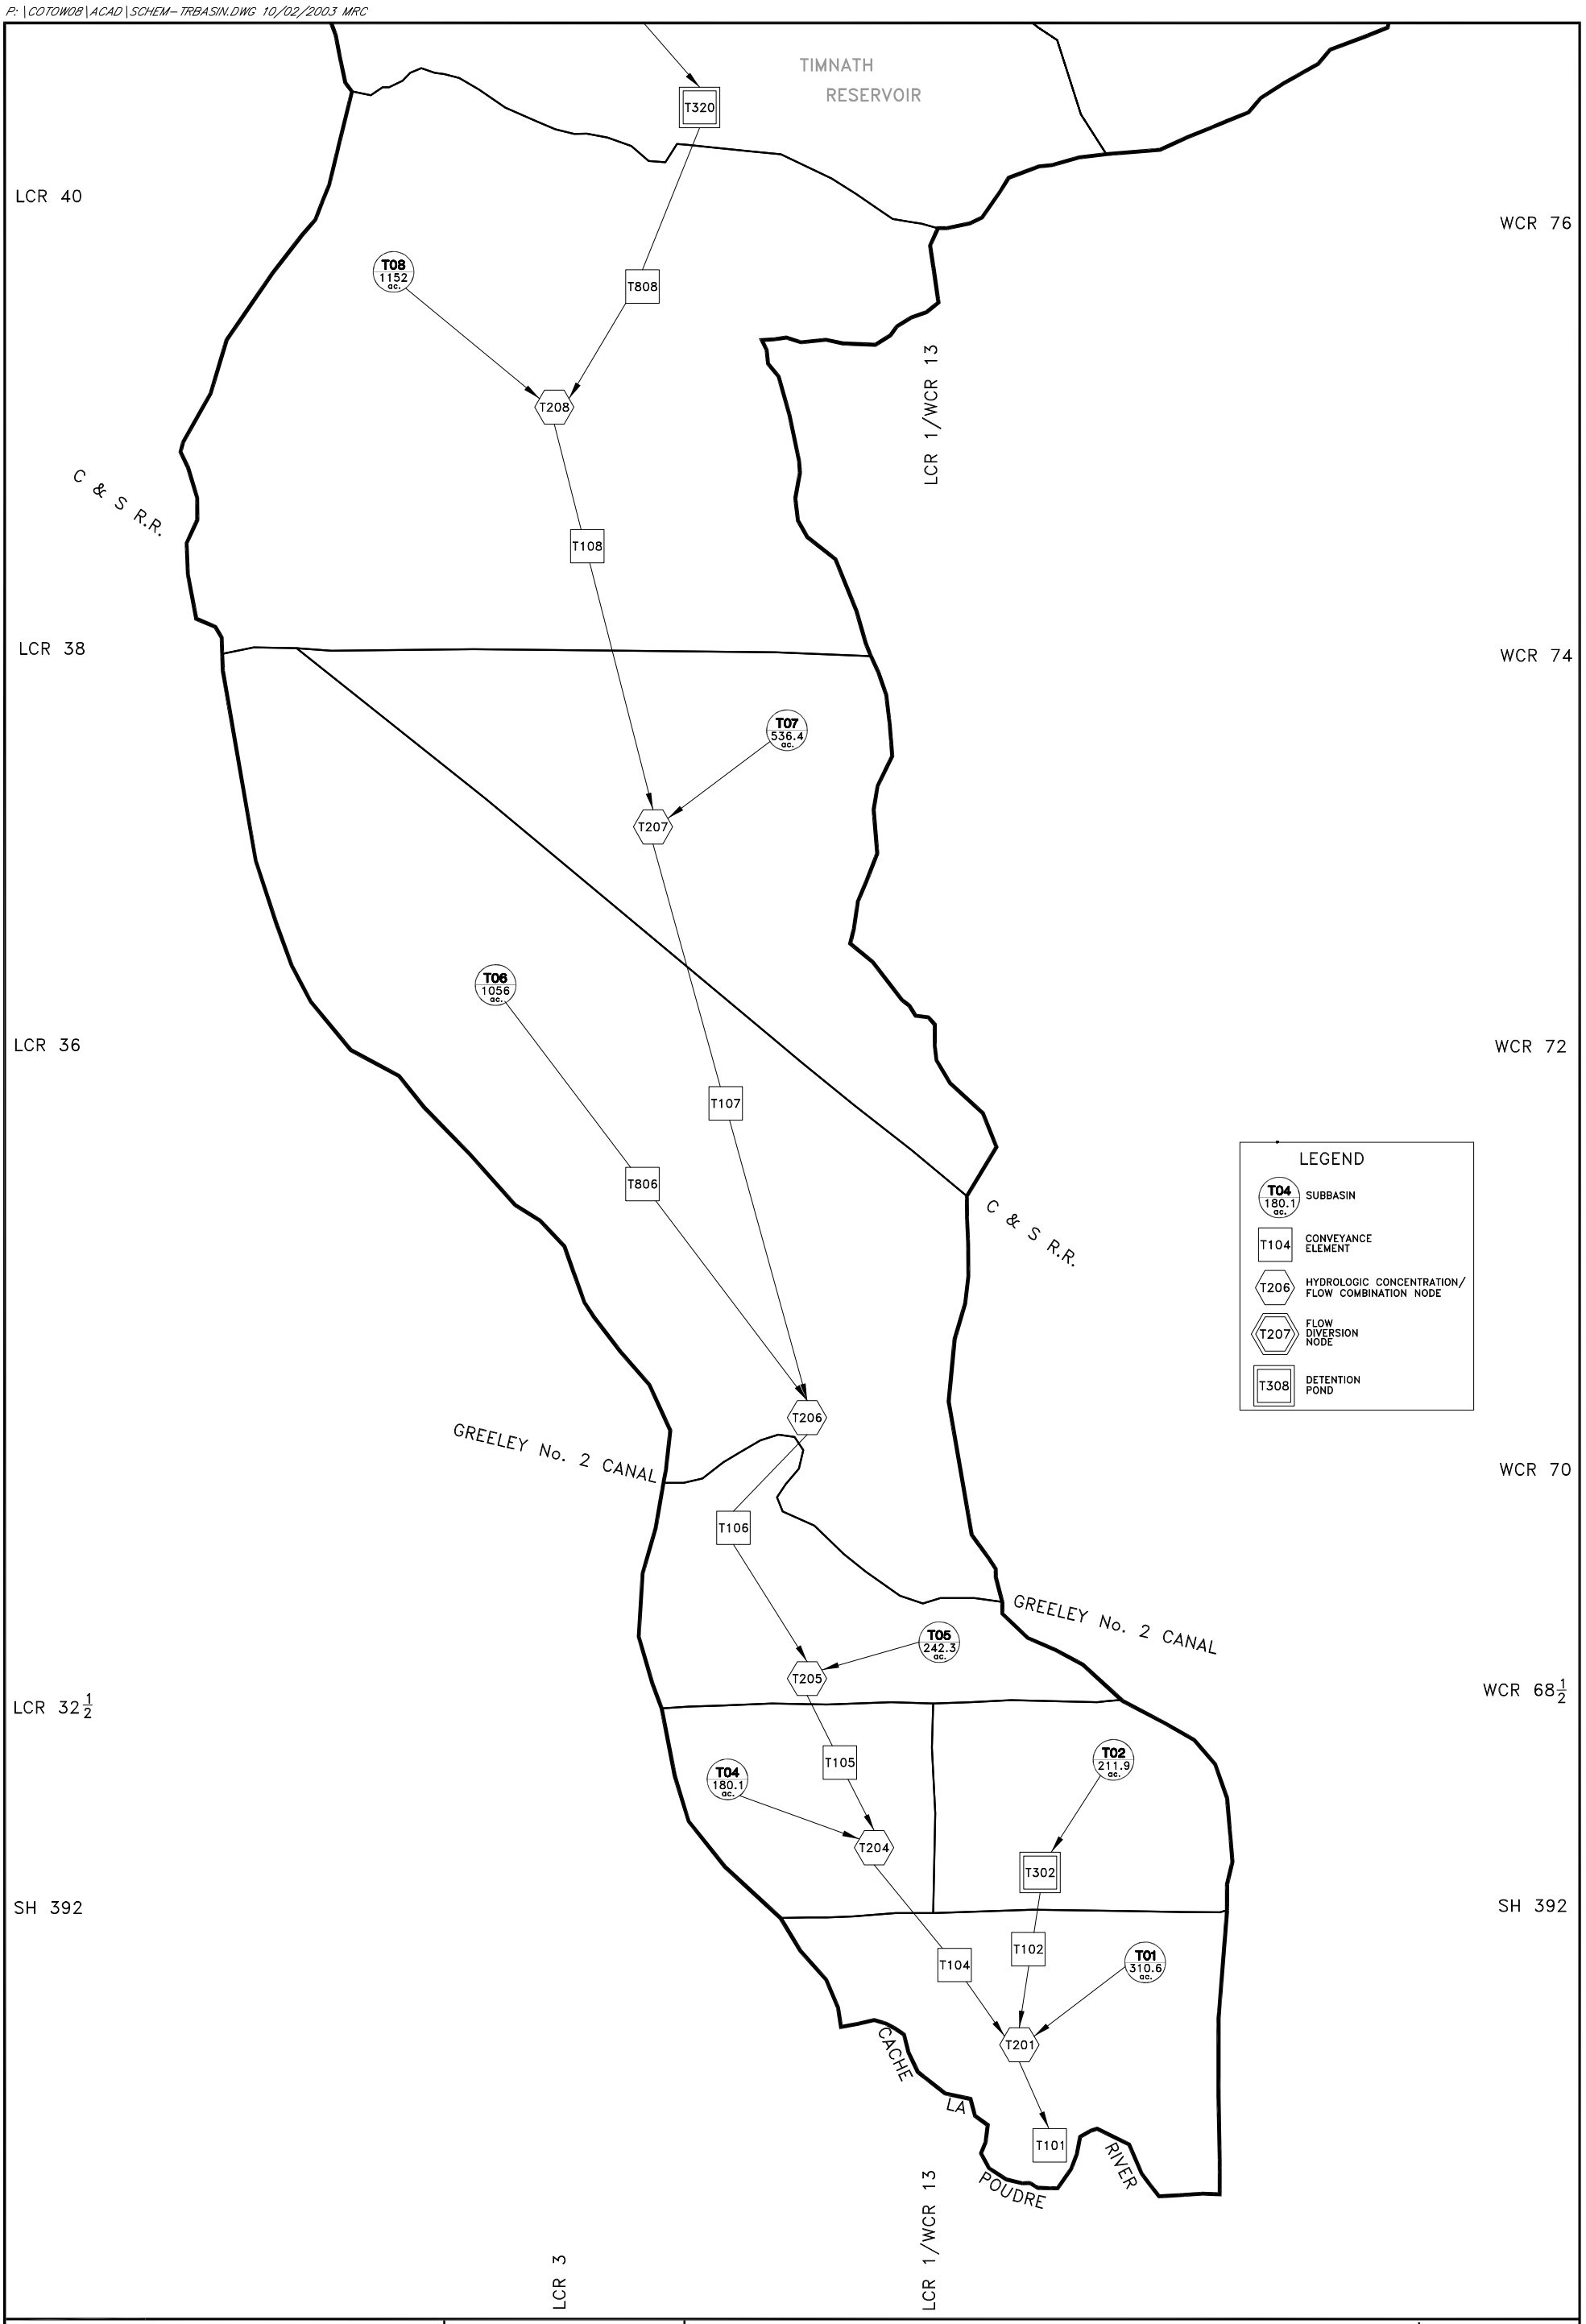

Anderson Consulting Engineers, Inc
Civil · Water Resources · Environmental
772 Whalers Way, Suite 200, Fort Collins, CO 80525
Phone (970) 226-0120 / Fax (970) 226-0121

N.T.S.

TOWN OF WINDSOR, COLORADO
MASTER DRAINAGE PLAN
TIMNATH RESERVOIR BASIN-LOWER
SWMM SCHEMATIC-EXISTING CONDITION

Project No.	COTOW08
Date:	JAN, 2001
Design:	CJP
Drawn:	MRC
Revisions:	OCT, 2002 TW
ACADFILE: SCHEM-TRBASIN	

A1-TB

P:\COTOW08\ACAD\SCHEME-PTBASIN.DWG 10/03/2003 MRC

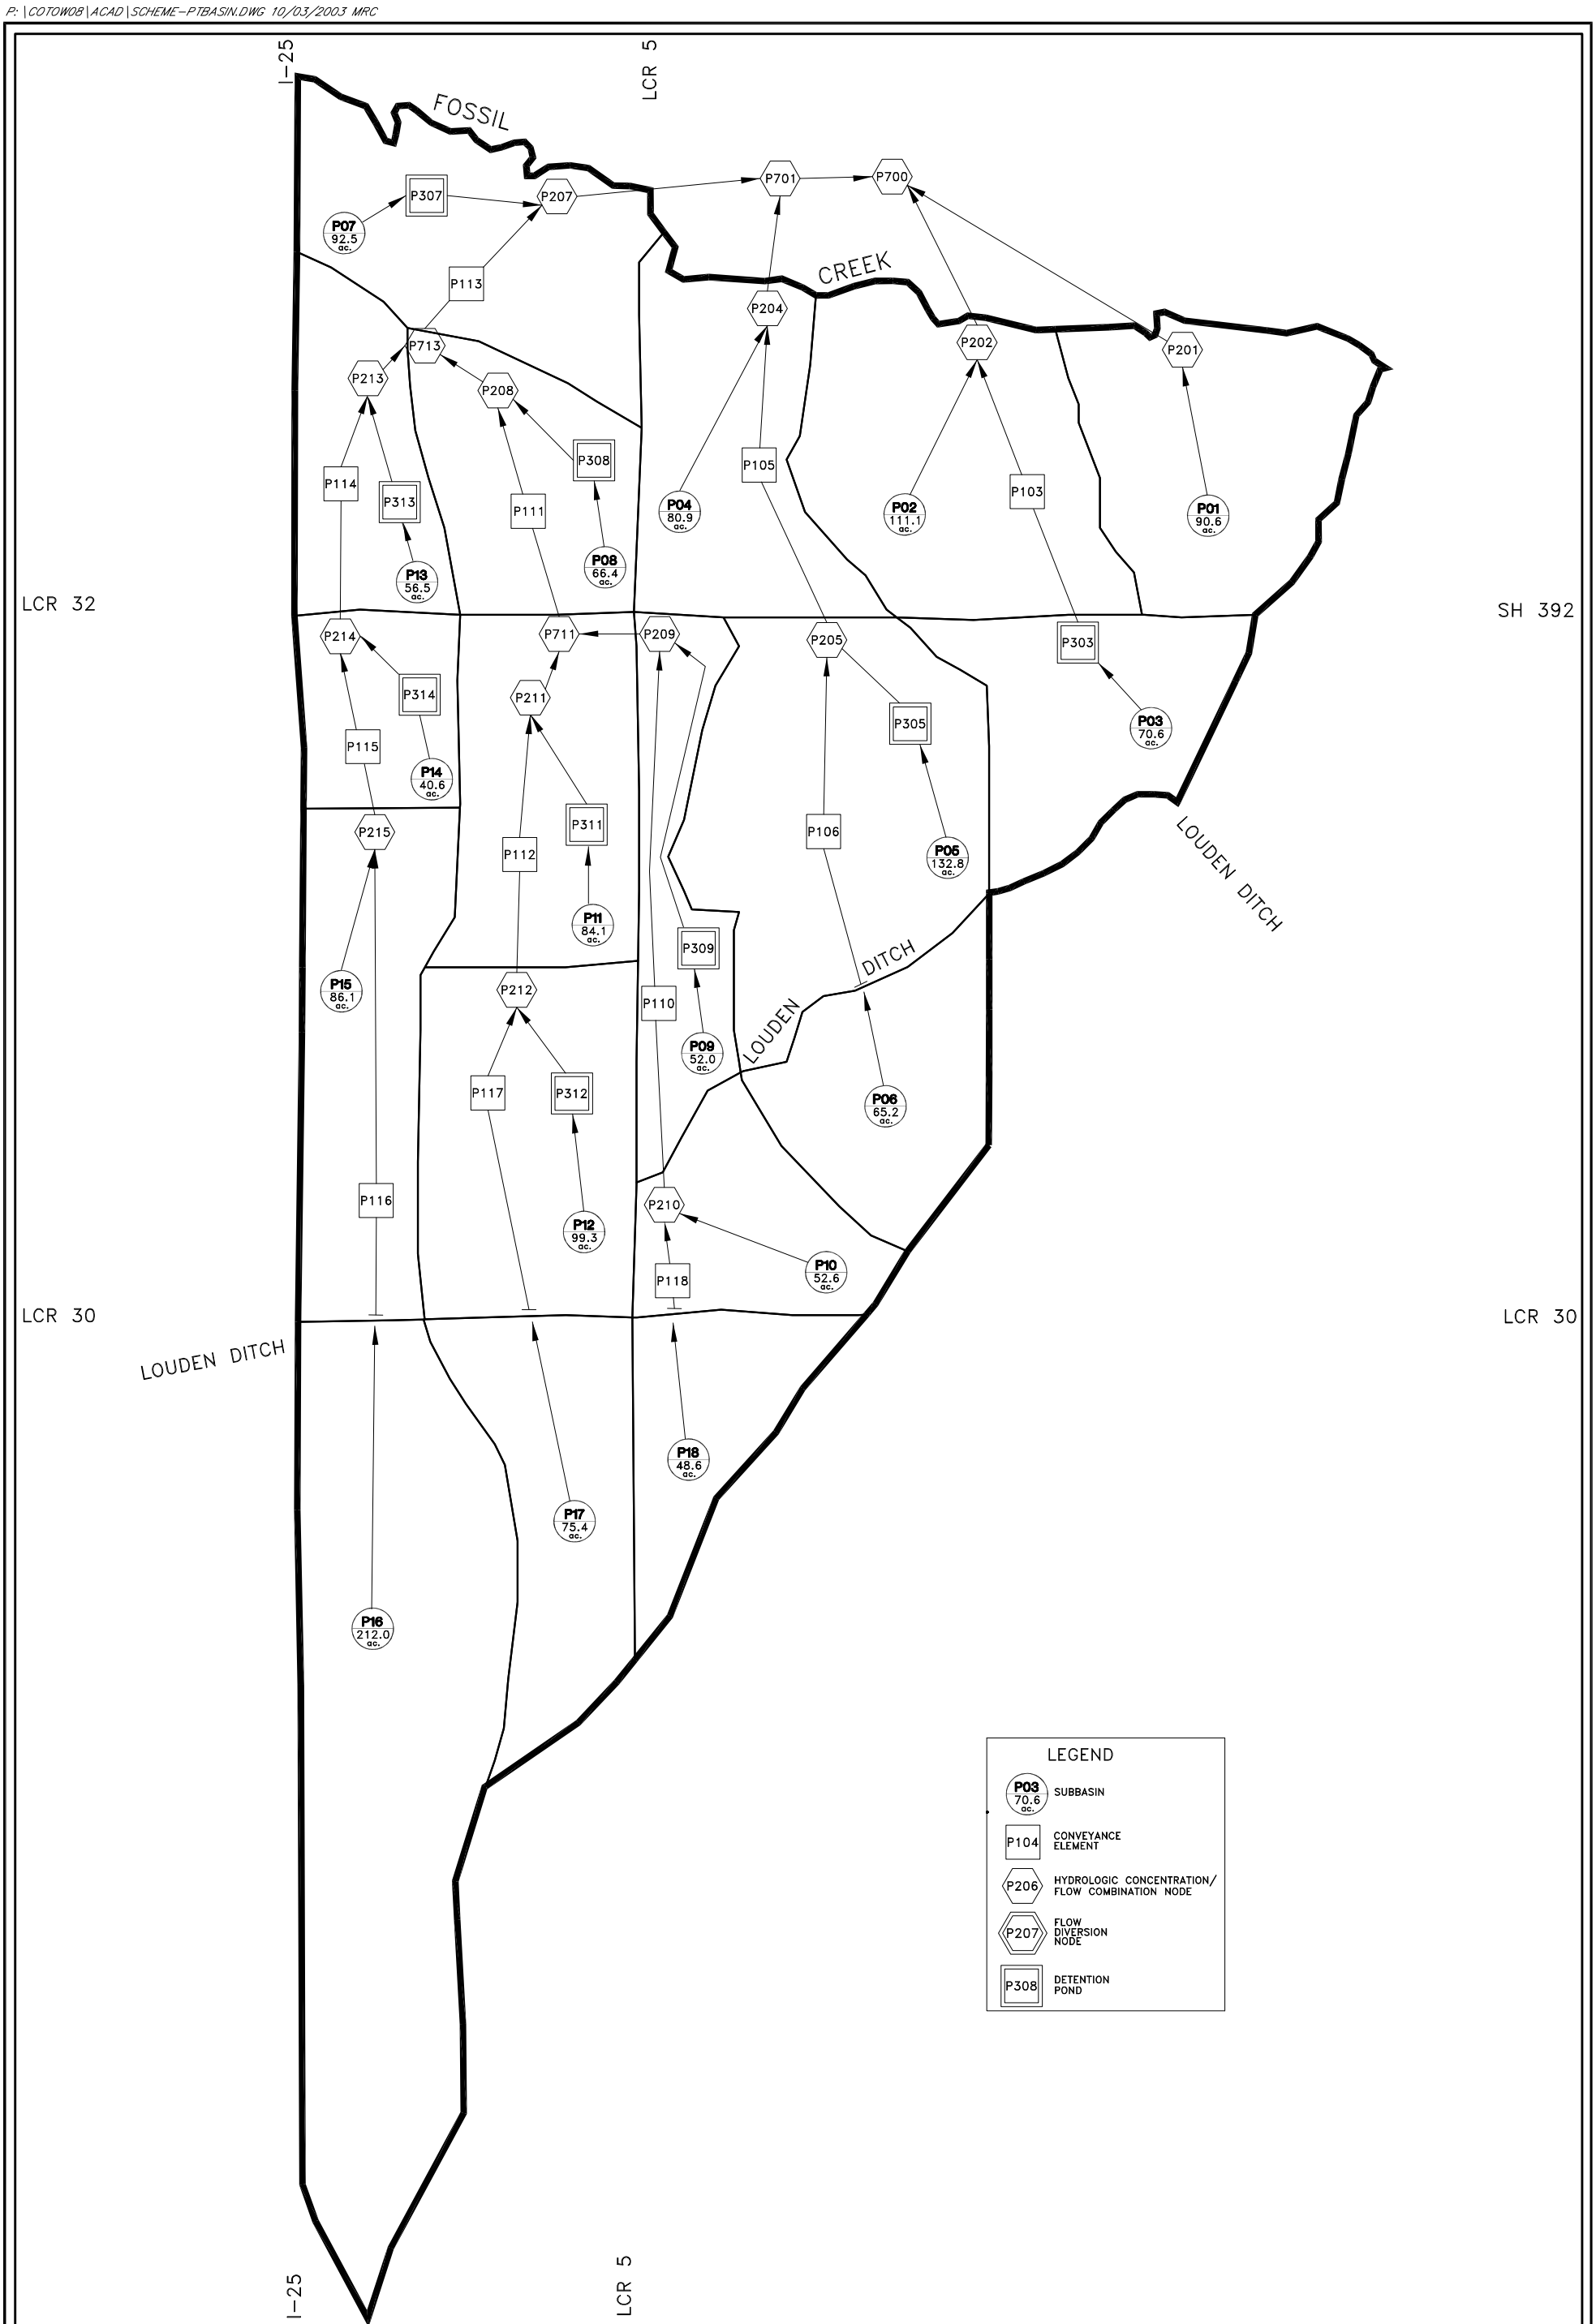

Anderson Consulting Engineers, Inc
Civil · Water Resources · Environmental
772 Whalers Way, Suite 200, Fort Collins, CO 80525
Phone (970) 226-0120 / Fax (970) 226-0121

N.T.S.

TOWN OF WINDSOR, COLORADO
MASTER DRAINAGE PLAN
PTARMIGAN BASIN
SWMM SCHEMATIC-EXISTING CONDITION

Project No.	COTOW08
Date:	JAN, 2001
Design:	CJP
Drawn:	MRC
Revisions:	OCT, 2002 TW
ACADFILE:	SCHEM-PTBASIN

A.1-P

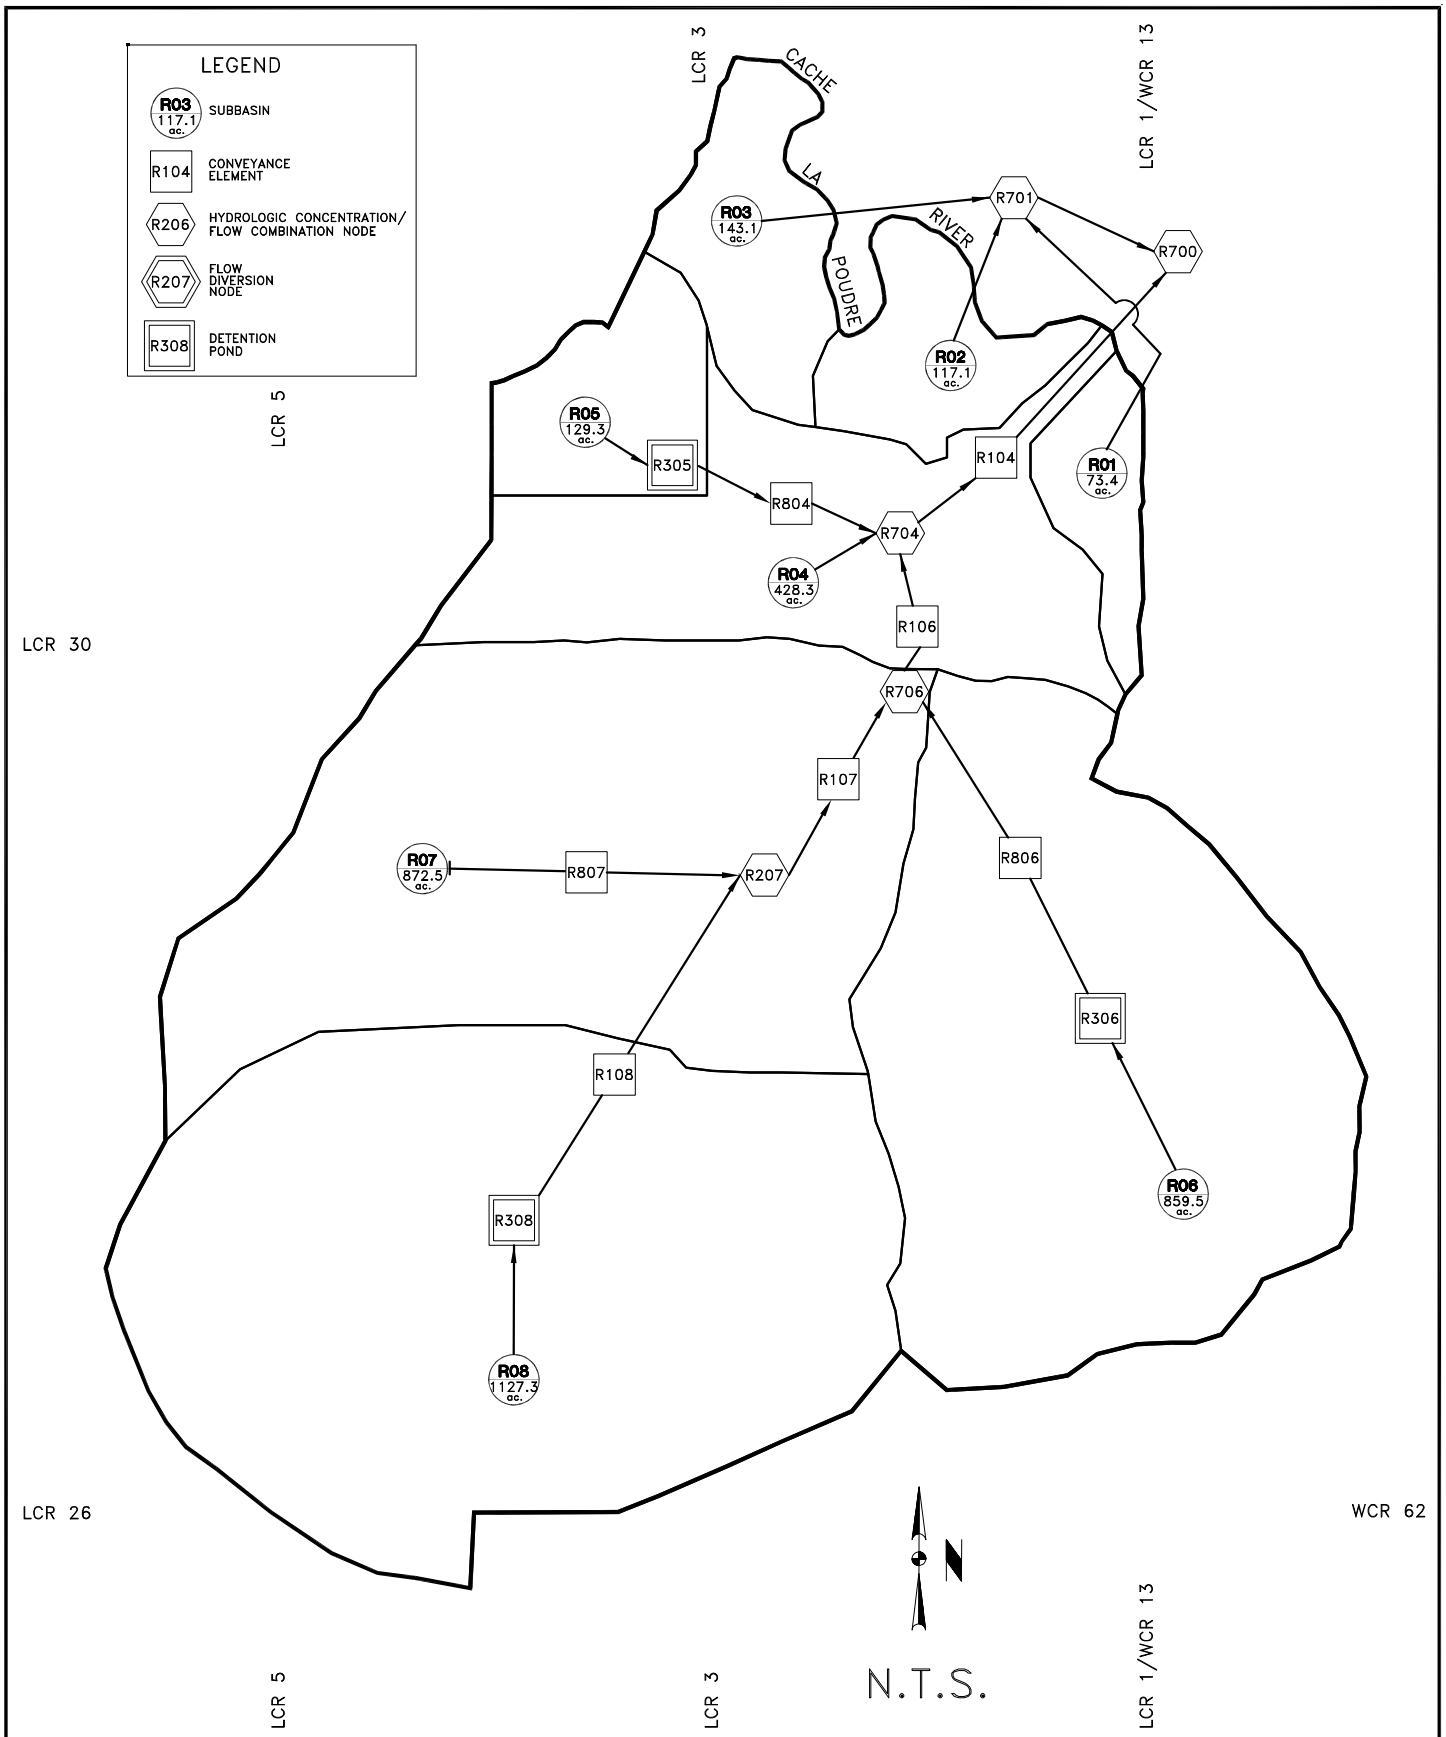

Anderson Consulting Engineers, Inc
Civil • Water Resources • Environmental
772 Whalers Way, Suite 200, Fort Collins, CO 80525
Phone (970) 226-0120 / Fax (970) 226-0121

TOWN OF WINDSOR, COLORADO
MASTER DRAINAGE PLAN
RIVER RIDGE BASIN
SWMM SCHEMATIC-EXISTING CONDITION

Project No.	COTOW08
Date:	JAN, 2001
Design:	CJP
Drawn:	MRC
Revisions:	OCT, 2002 TW
ACADFILE:	SCHEM-RRBASIN

A1-R

P:\COTOW08\ACAD\SCHEM-RRBASIN.DWG 10/03/2003 MRC

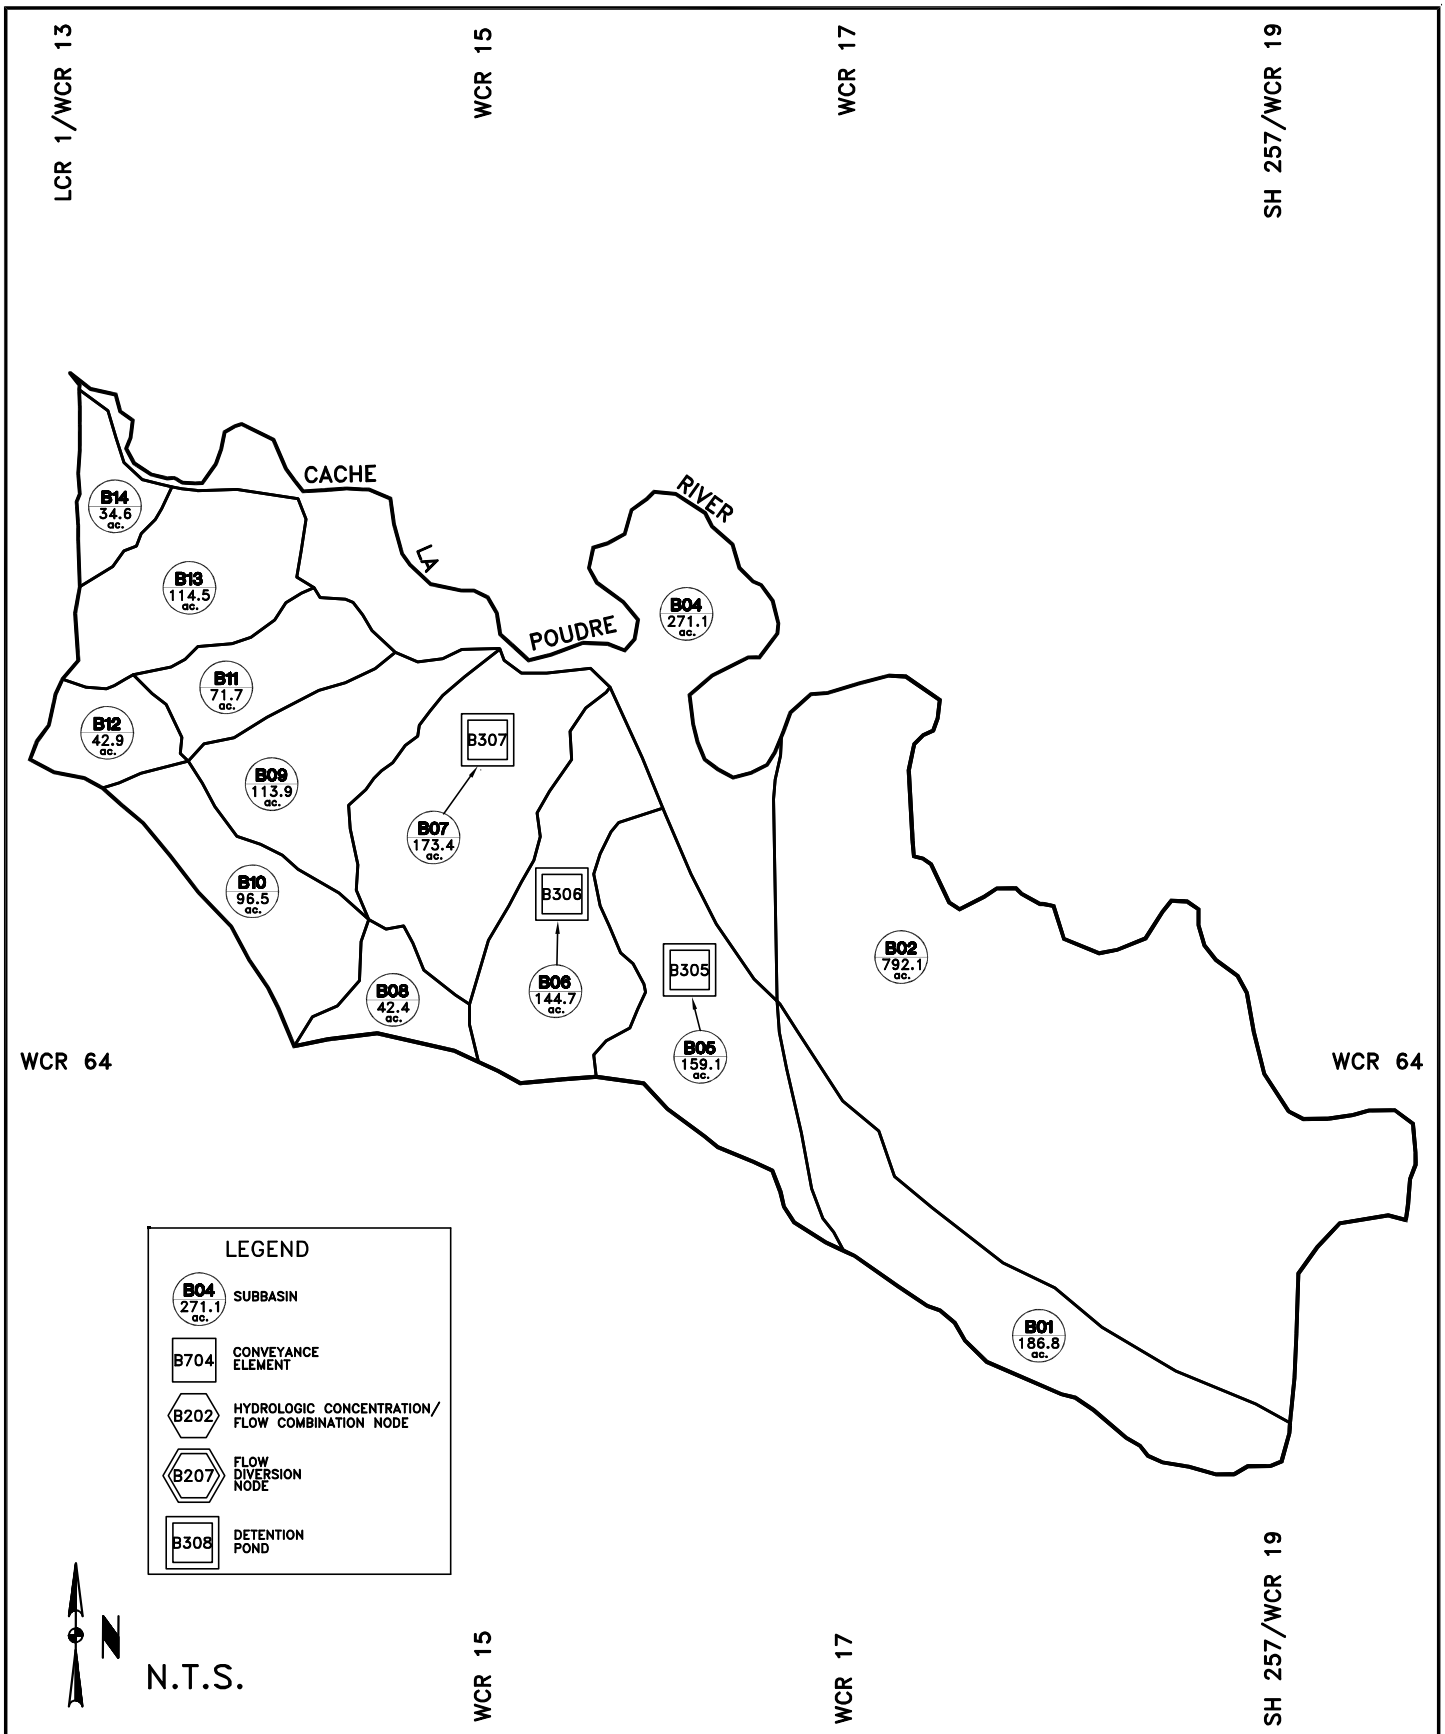

Anderson Consulting Engineers, Inc
Civil · Water Resources · Environmental
772 Whalers Way, Suite 200, Fort Collins, CO 80525
Phone (970) 226-0120 / Fax (970) 226-0121

TOWN OF WINDSOR, COLORADO
MASTER DRAINAGE PLAN
BLUFF BASIN
SWMM SCHEMATIC-EXISTING CONDITION

Project No.	COTOW08
Date:	JAN, 2001
Design:	CJP
Drawn:	MRC
Revisions:	OCT, 2002
ACADFILE:	SCHEM-BLBASIN

A.1-B

P:\COTOW08\ACAD\SCHEM-BLBASIN.DWG 10/03/2003 MRC

P:\COTOW08\ACAD\SCHEM-OKBASIN.DWG 10/03/2003 MRC

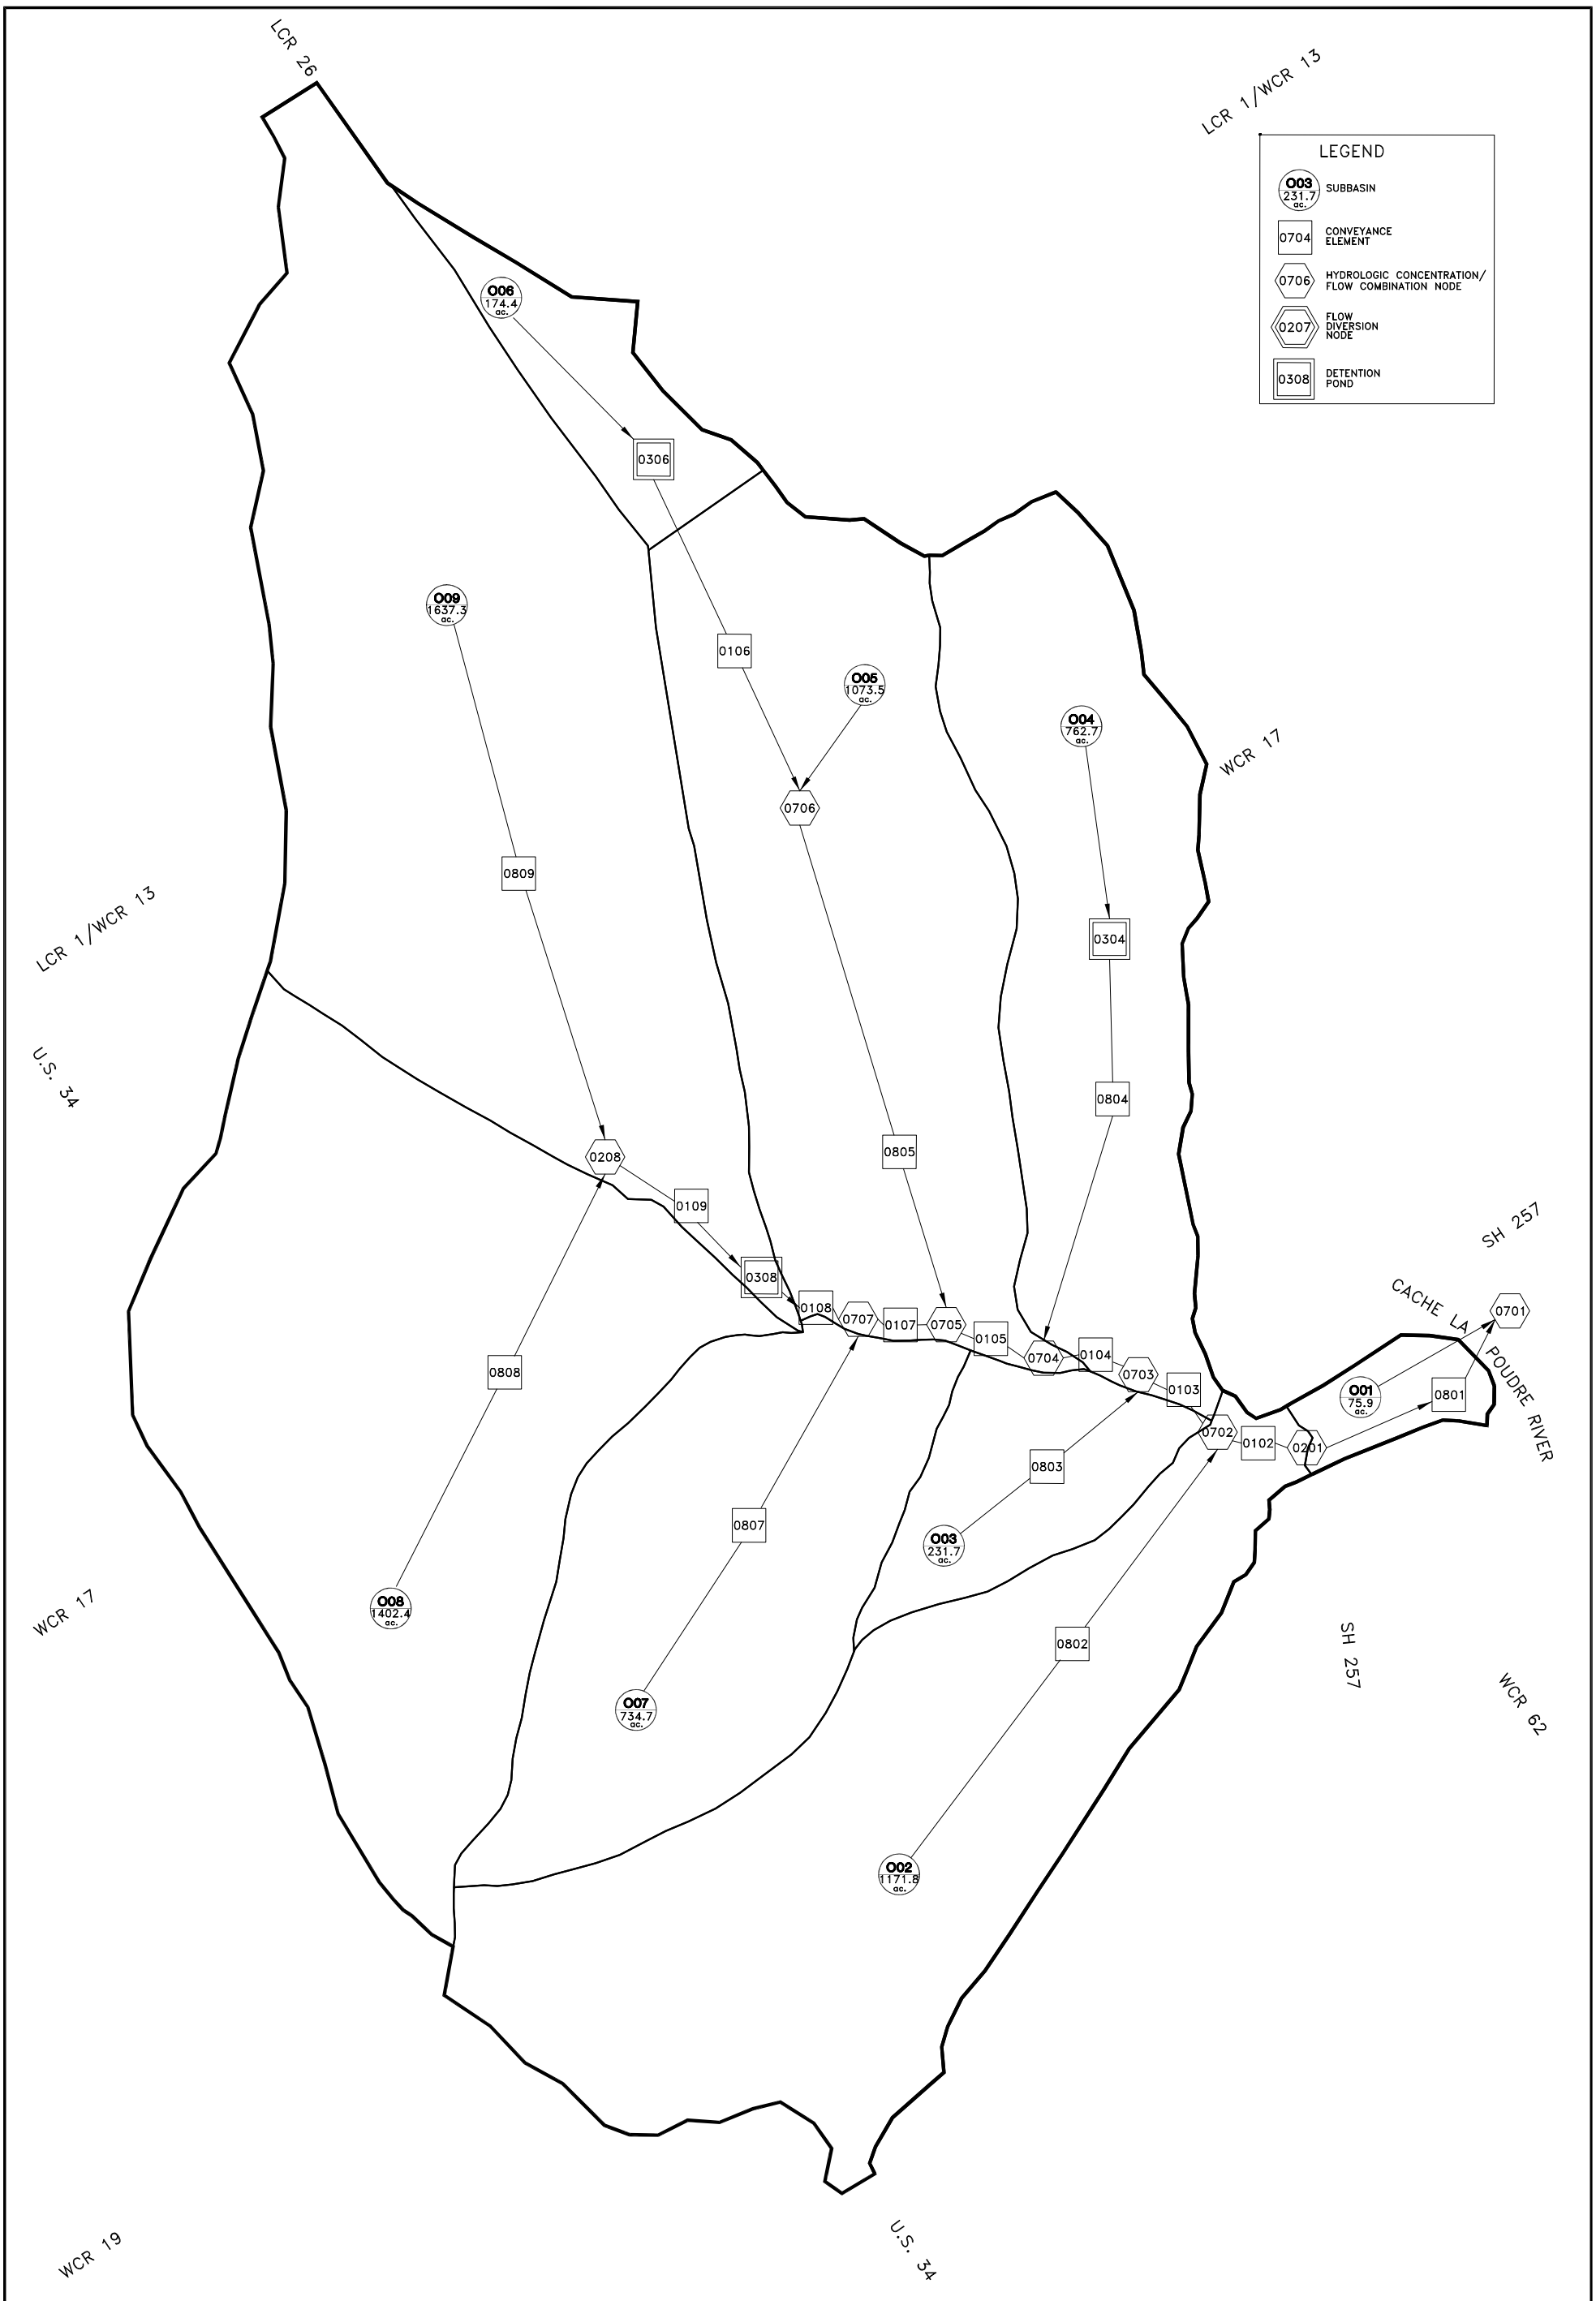

Anderson Consulting Engineers, Inc
Civil • Water Resources • Environmental
772 Whalers Way, Suite 200, Fort Collins, CO 80525
Phone (970) 226-0120 / Fax (970) 226-0121

N.T.S.

TOWN OF WINDSOR, COLORADO
MASTER DRAINAGE PLAN
OKLAHOMA BASIN
SWMM SCHEMATIC-EXISTING CONDITION

Project No.	COTOW08
Date:	JAN, 2001
Design:	CJP
Drawn:	MRC
Revisions:	
ACADFILE: SCHEM-OKBASIN	

A1-O

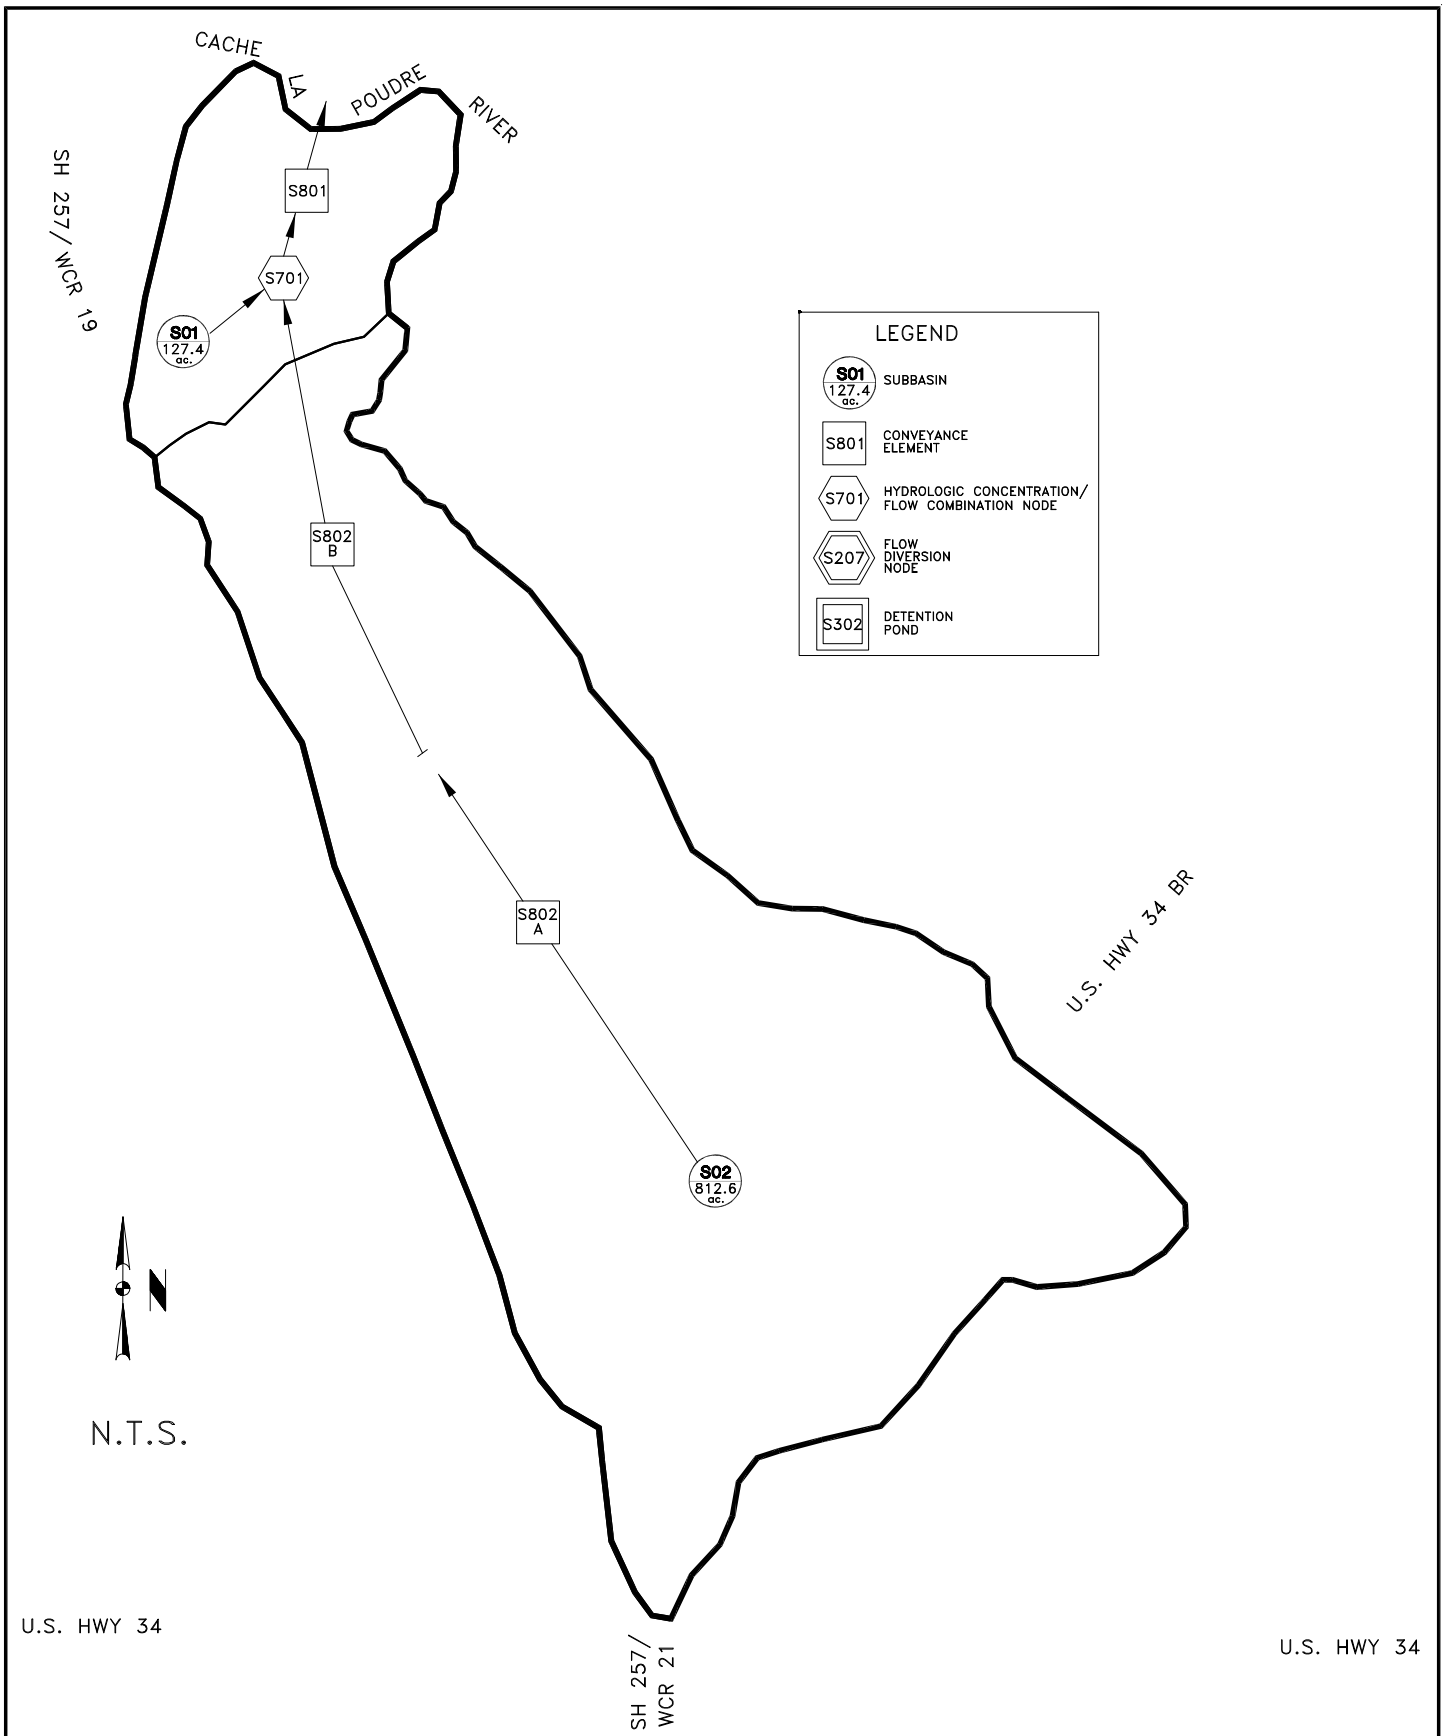

Anderson Consulting Engineers, Inc
Civil · Water Resources · Environmental
772 Whalers Way, Suite 200, Fort Collins, CO 80525
Phone (970) 226-0120 / Fax (970) 226-0121

TOWN OF WINDSOR, COLORADO
MASTER DRAINAGE PLAN
SOUTH HIGHWAY 257 BASIN
SWMM SCHEMATIC-EXISTING CONDITION

Project No.	COTOW08
Date:	JAN, 2001
Design:	CJP
Drawn:	MRC
Revisions:	OCT, 2002 TW
ACADFILE:	SCHEM-SHBASIN

A.1-S

P:\COTOW08\ACAD\SCHEM-SHBASIN.DWG 10/03/2003 MRC