APPENDIX A.4

FUTURE CONDITION WITH IMPROVEMENTS

P:\COTOW08\ACAD\SCHEM-LABASIN.DWG 10/03/2003 MRC

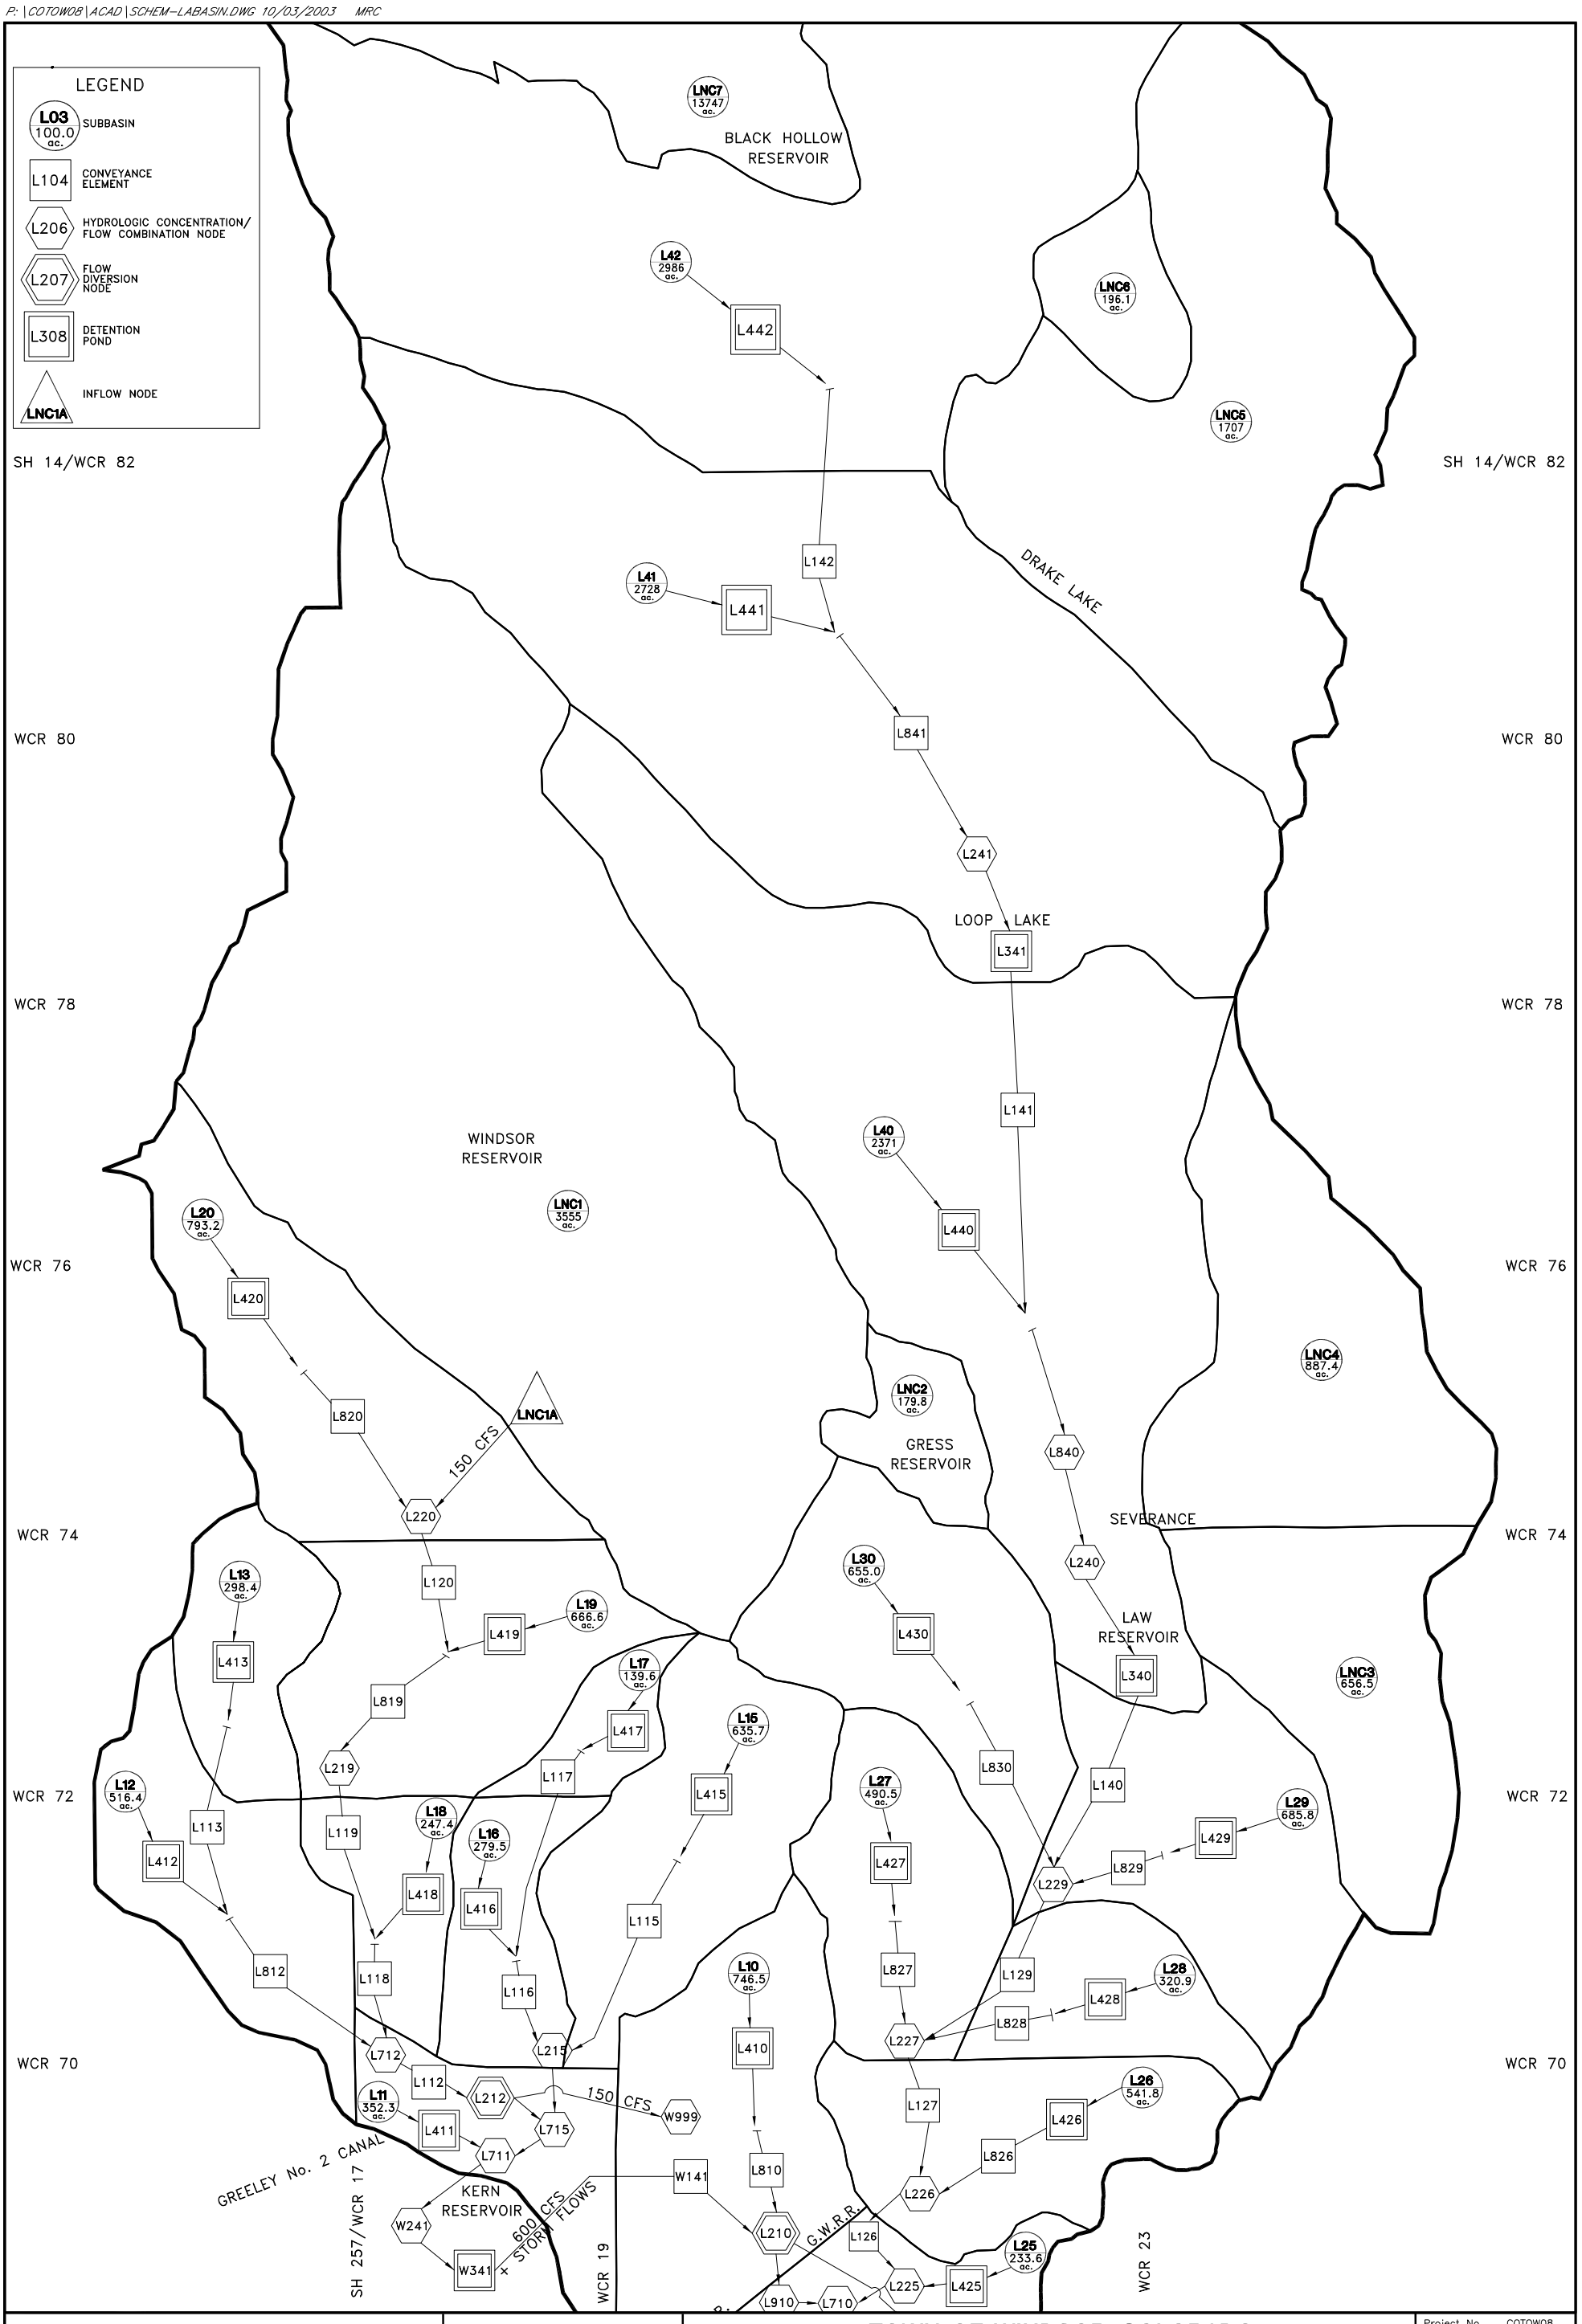

Anderson Consulting Engineers, Inc
Civil • Water Resources • Environmental
772 Whalers Way, Suite 200, Fort Collins, CO 80525
Phone (970) 226-0120 / Fax (970) 226-0121

N.T.S.

TOWN OF WINDSOR, COLORADO
MASTER DRAINAGE PLAN
LAW BASIN-UPPER
SWMM SCHEMATIC-IMPROVED CONDITION

Project No.	COTOW08
Date:	OCT, 2001
Design:	CJP
Drawn:	MRC
Revisions:	OCT 31, 2002
ACADFILE: SCHEM-LABASIN	

A4-LA

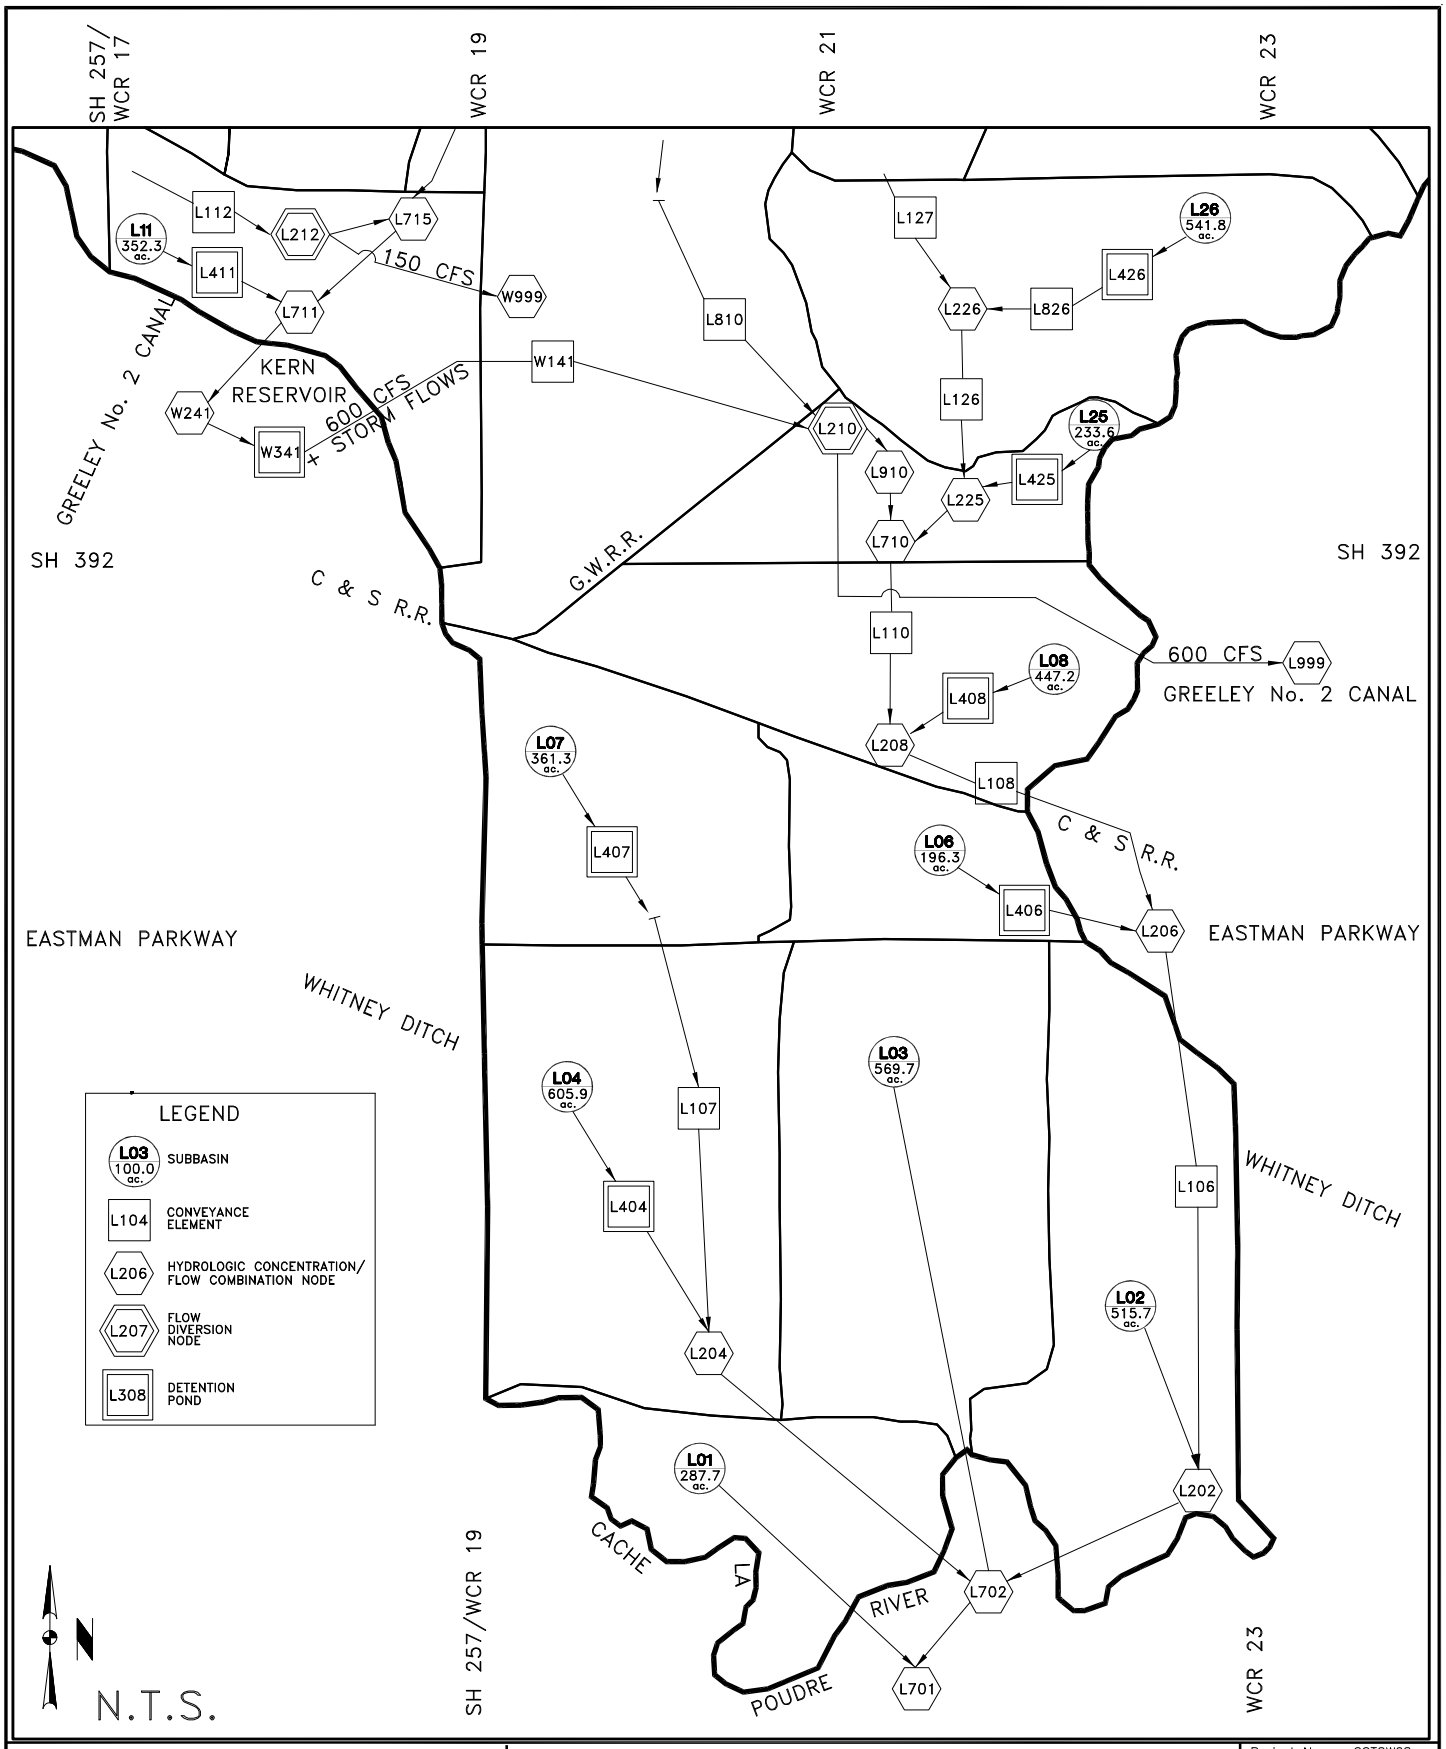

Anderson Consulting Engineers, Inc
Civil · Water Resources · Environmental
772 Whalers Way, Suite 200, Fort Collins, CO 80525
Phone (970) 226-0120 / Fax (970) 226-0121

TOWN OF WINDSOR, COLORADO
MASTER DRAINAGE PLAN
LAW BASIN-LOWER
SWMM SCHEMATIC-IMPROVED CONDITION

Project No.	COTOW08
Date:	OCT, 2001
Design:	CJP
Drawn:	MRC
Revisions:	OCT 31, 2002
ACADFILE:	SCHEM-LABASIN

A4-LB

P:\COTOW08\ACAD\SCHEM-LABASIN.DWG 10/03/2003 MRC

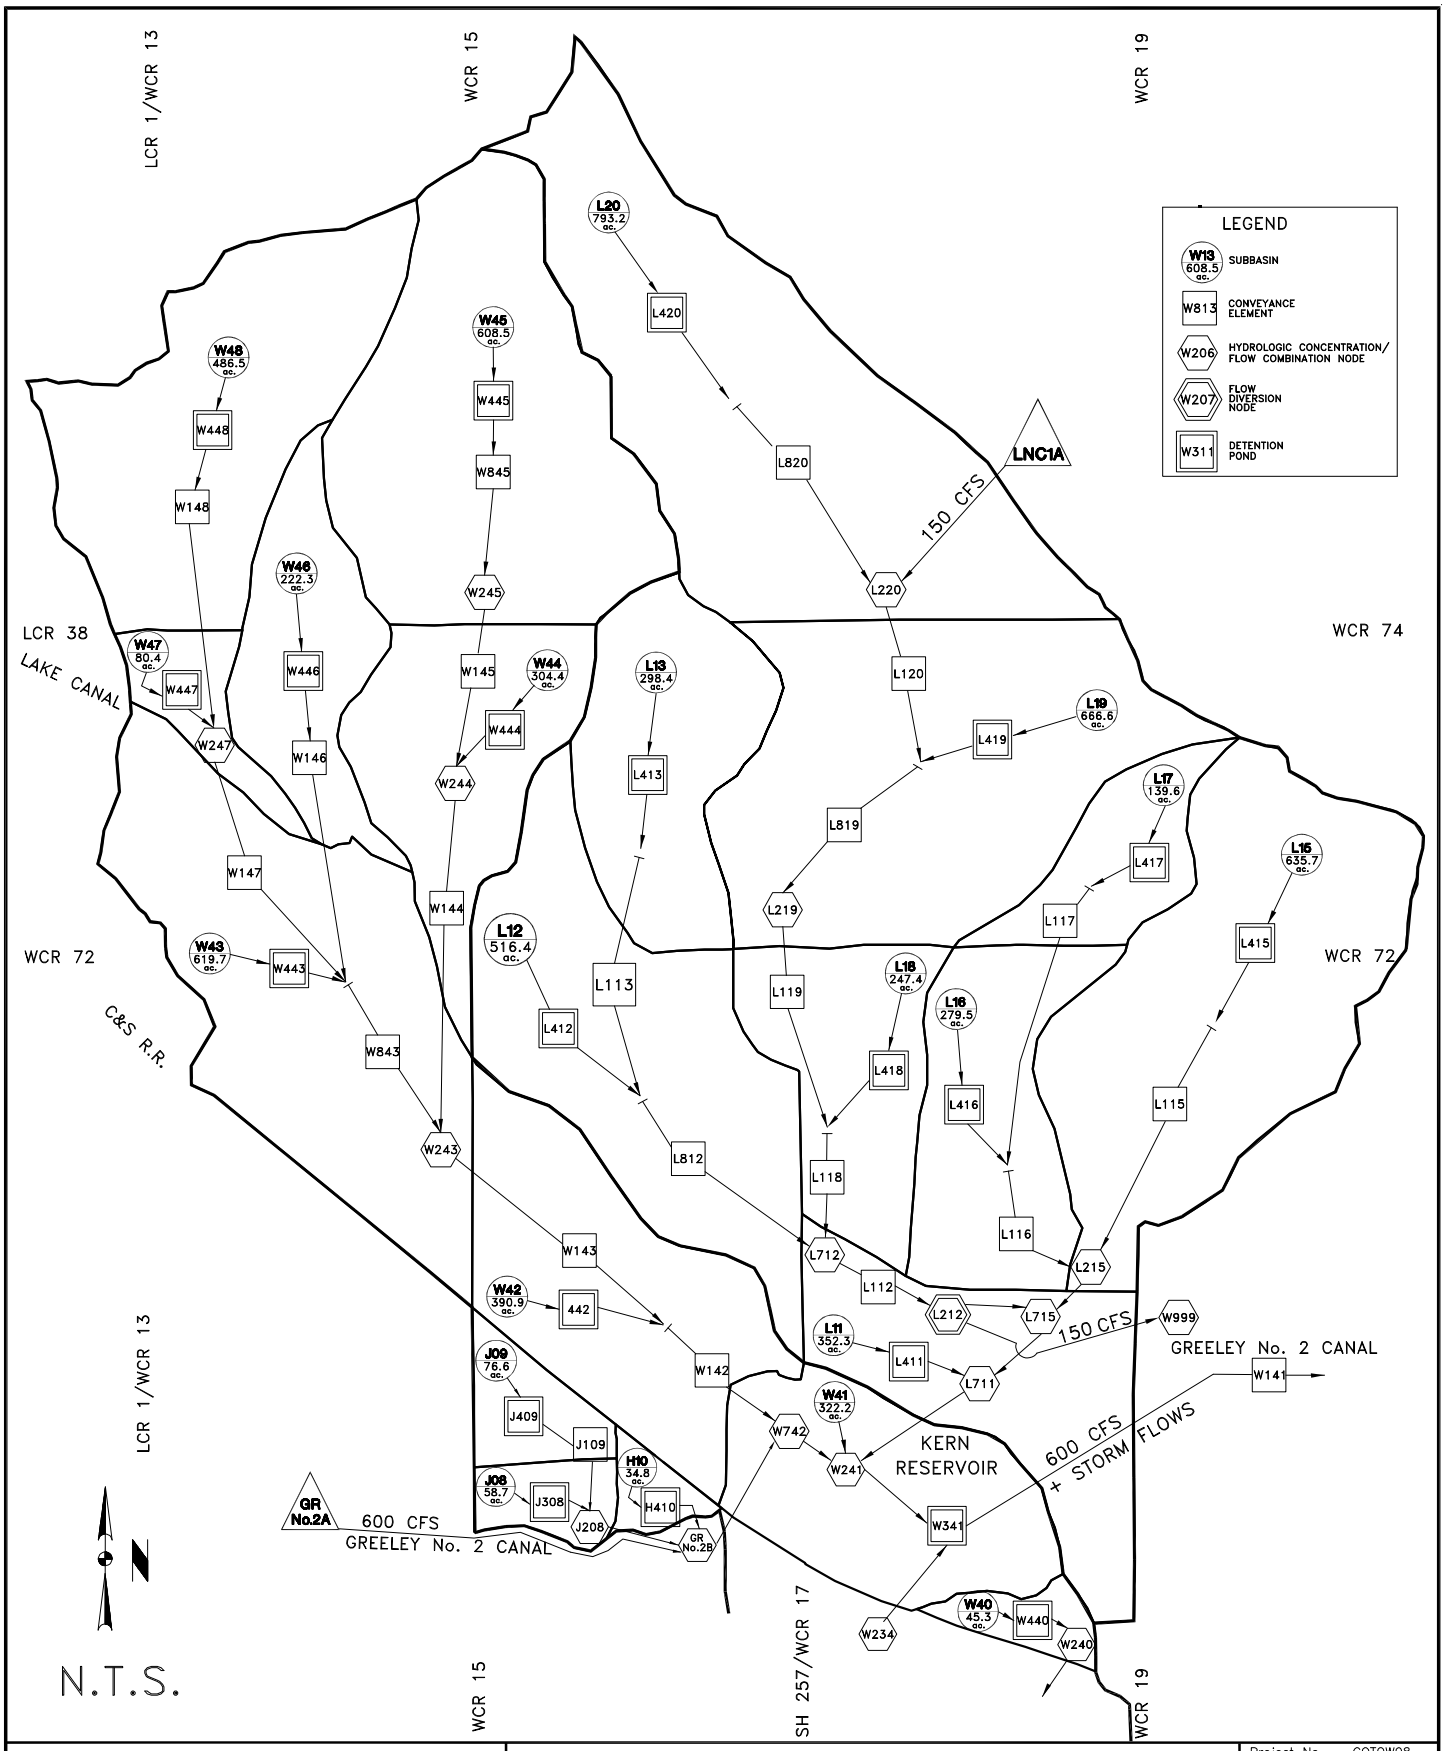

Anderson Consulting Engineers, Inc
Civil · Water Resources · Environmental
2900 S. College Avenue, Suite 3B, Fort Collins, CO 80525
Phone (970) 226-0120 / Fax (970) 226-0121

TOWN OF WINDSOR, COLORADO
MASTER DRAINAGE PLAN
WINDSOR BASIN-UPPER
SWMM SCHEMATIC-IMPROVED CONDITION

Project No.	COTOW08
Date:	OCT, 2001
Design:	CJP
Drawn:	MRC
Revisions:	OCT 31, 2002
ACADFILE:	SCHEM-WIBASIN

A4-WA

P:\COTOW08\ACAD\SCHEM-WIBASIN.DWG 10/03/2003 MRC

P:\COTOW08\ACAD\SCHEM-WIBASIN.DWG 10/02/2003 MRC

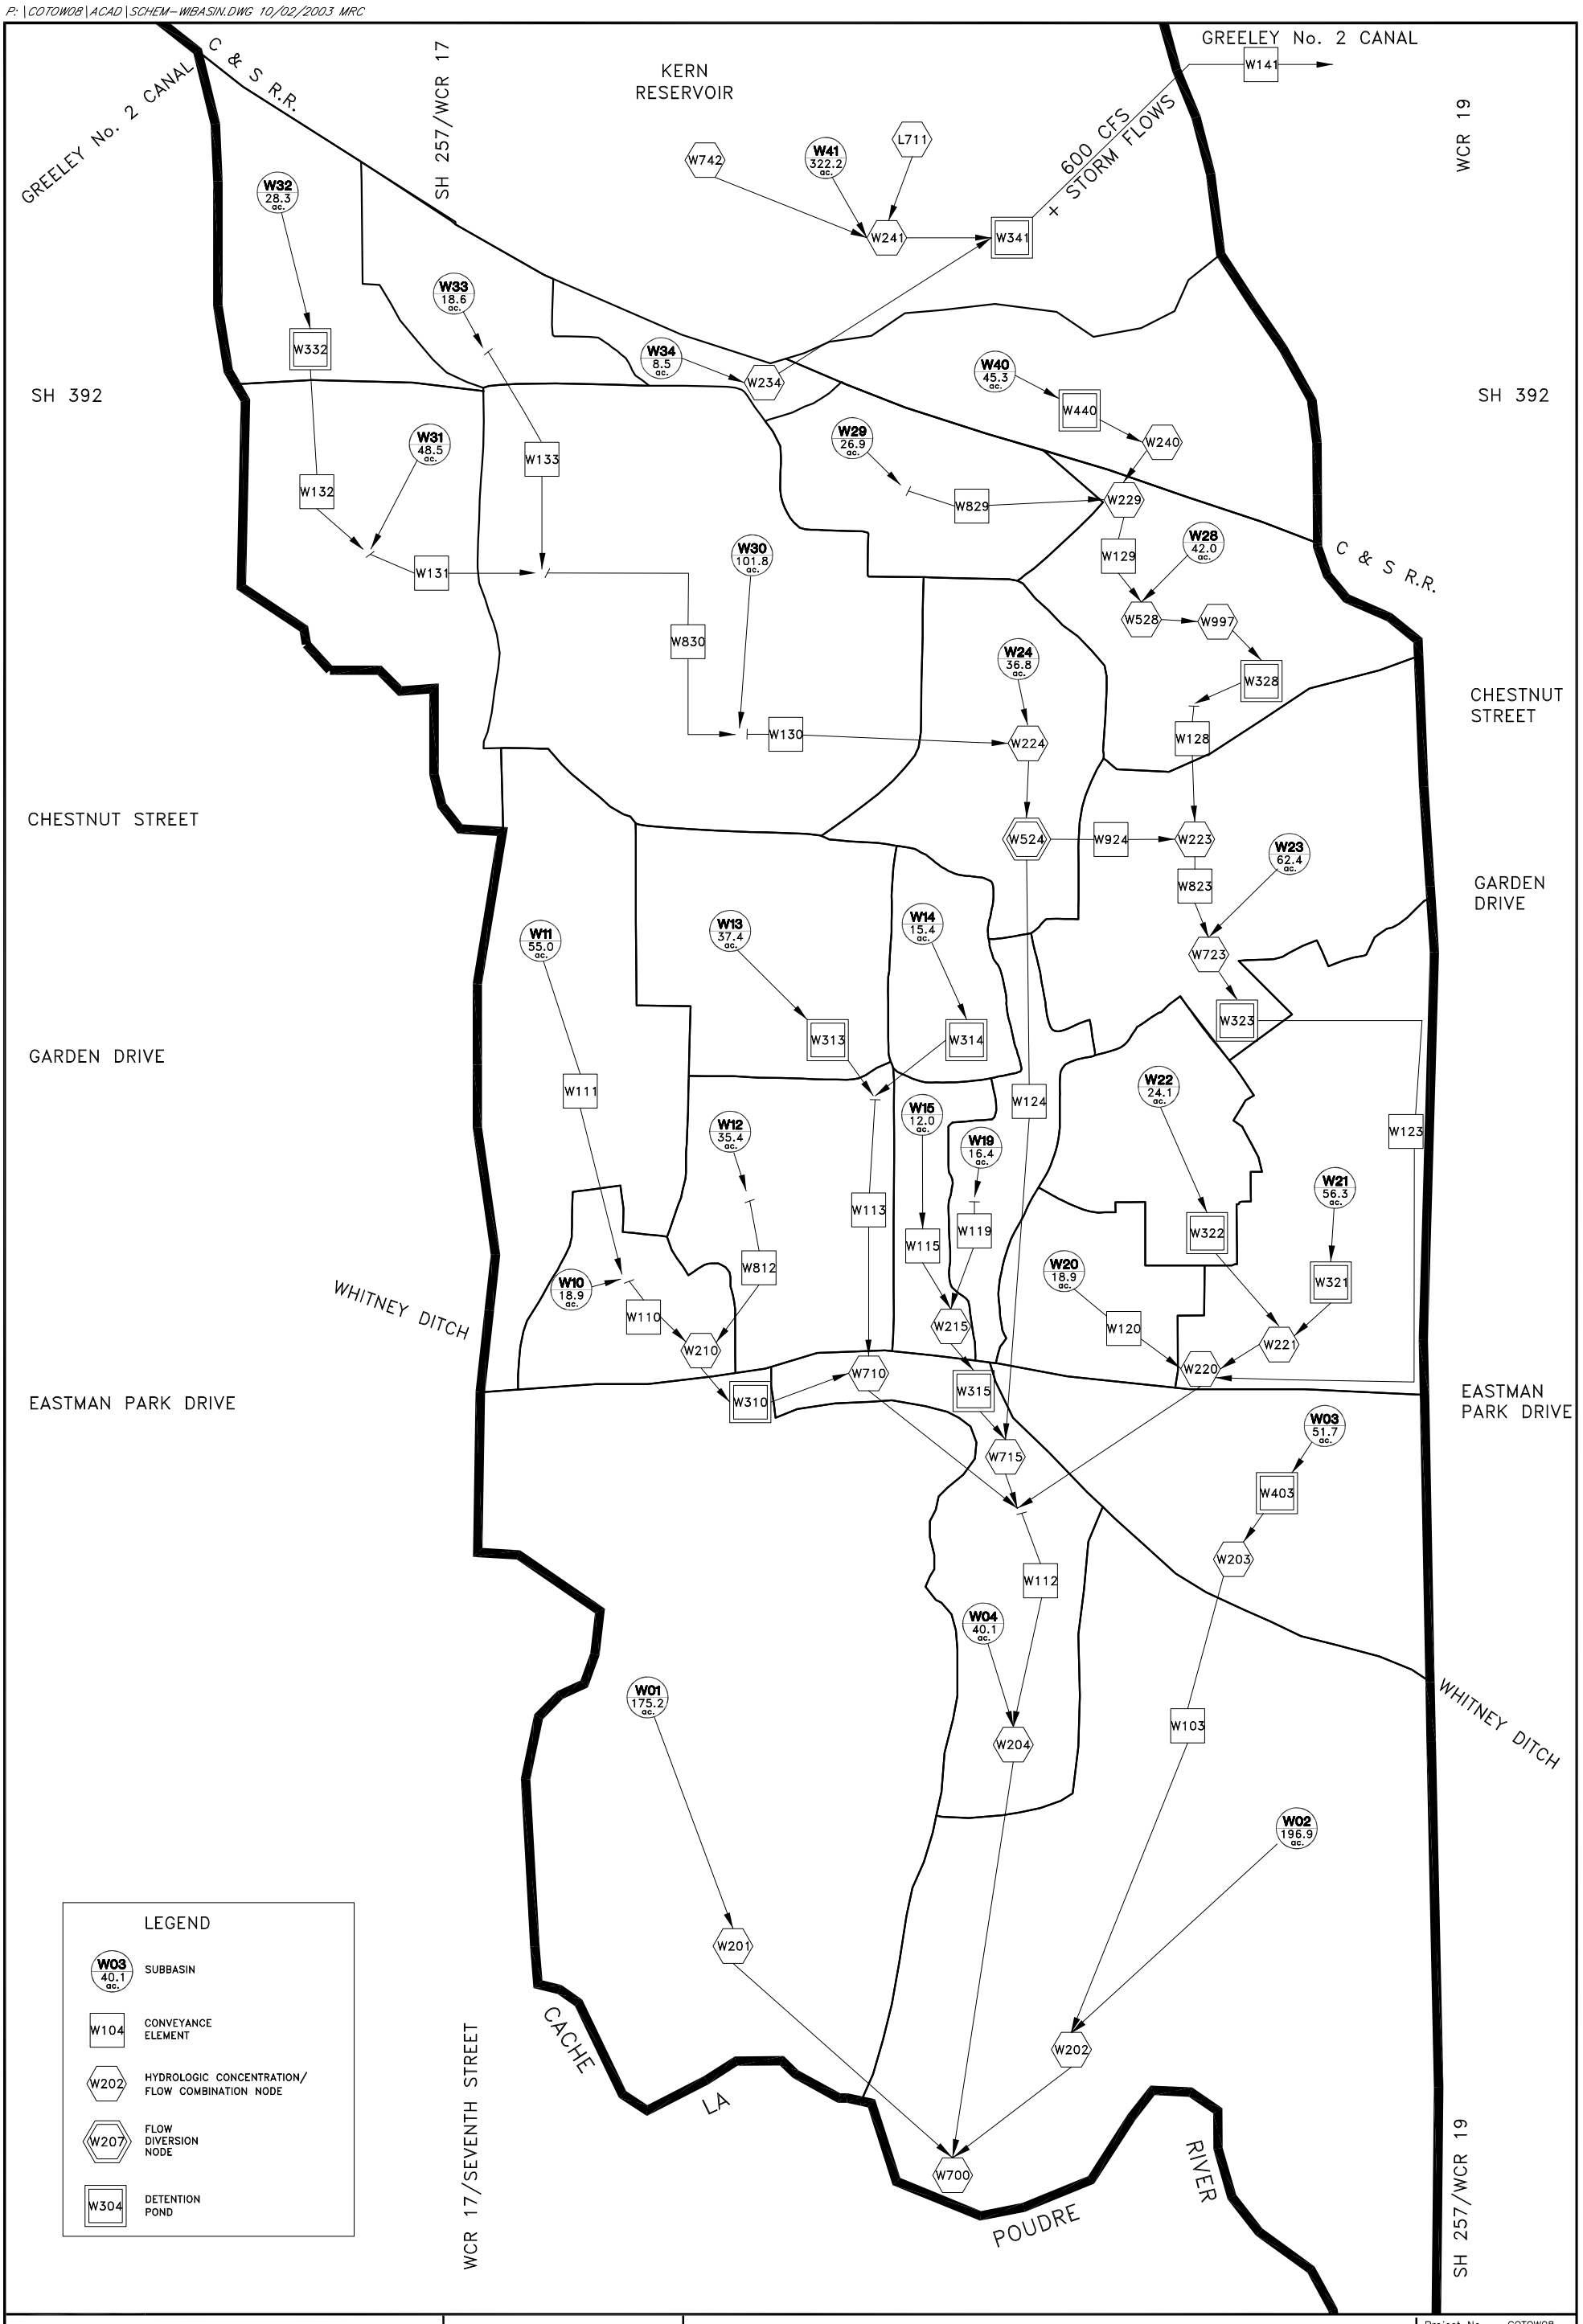

Anderson Consulting Engineers, Inc
Civil · Water Resources · Environmental
772 Whalers Way, Suite 200, Fort Collins, CO 80525
Phone (970) 226-0120 / Fax (970) 226-0121

N.T.S.

TOWN OF WINDSOR, COLORADO
MASTER DRAINAGE PLAN
WINDSOR BASIN-LOWER
SWMM SCHEMATIC-IMPROVED CONDITION

Project No.	COTOW08
Date:	OCT, 2001
Design:	CJP
Drawn:	MRC
Revisions:	OCT 31, 2002
ACADFILE: SCHEM-WIBASIN	

A4-WB

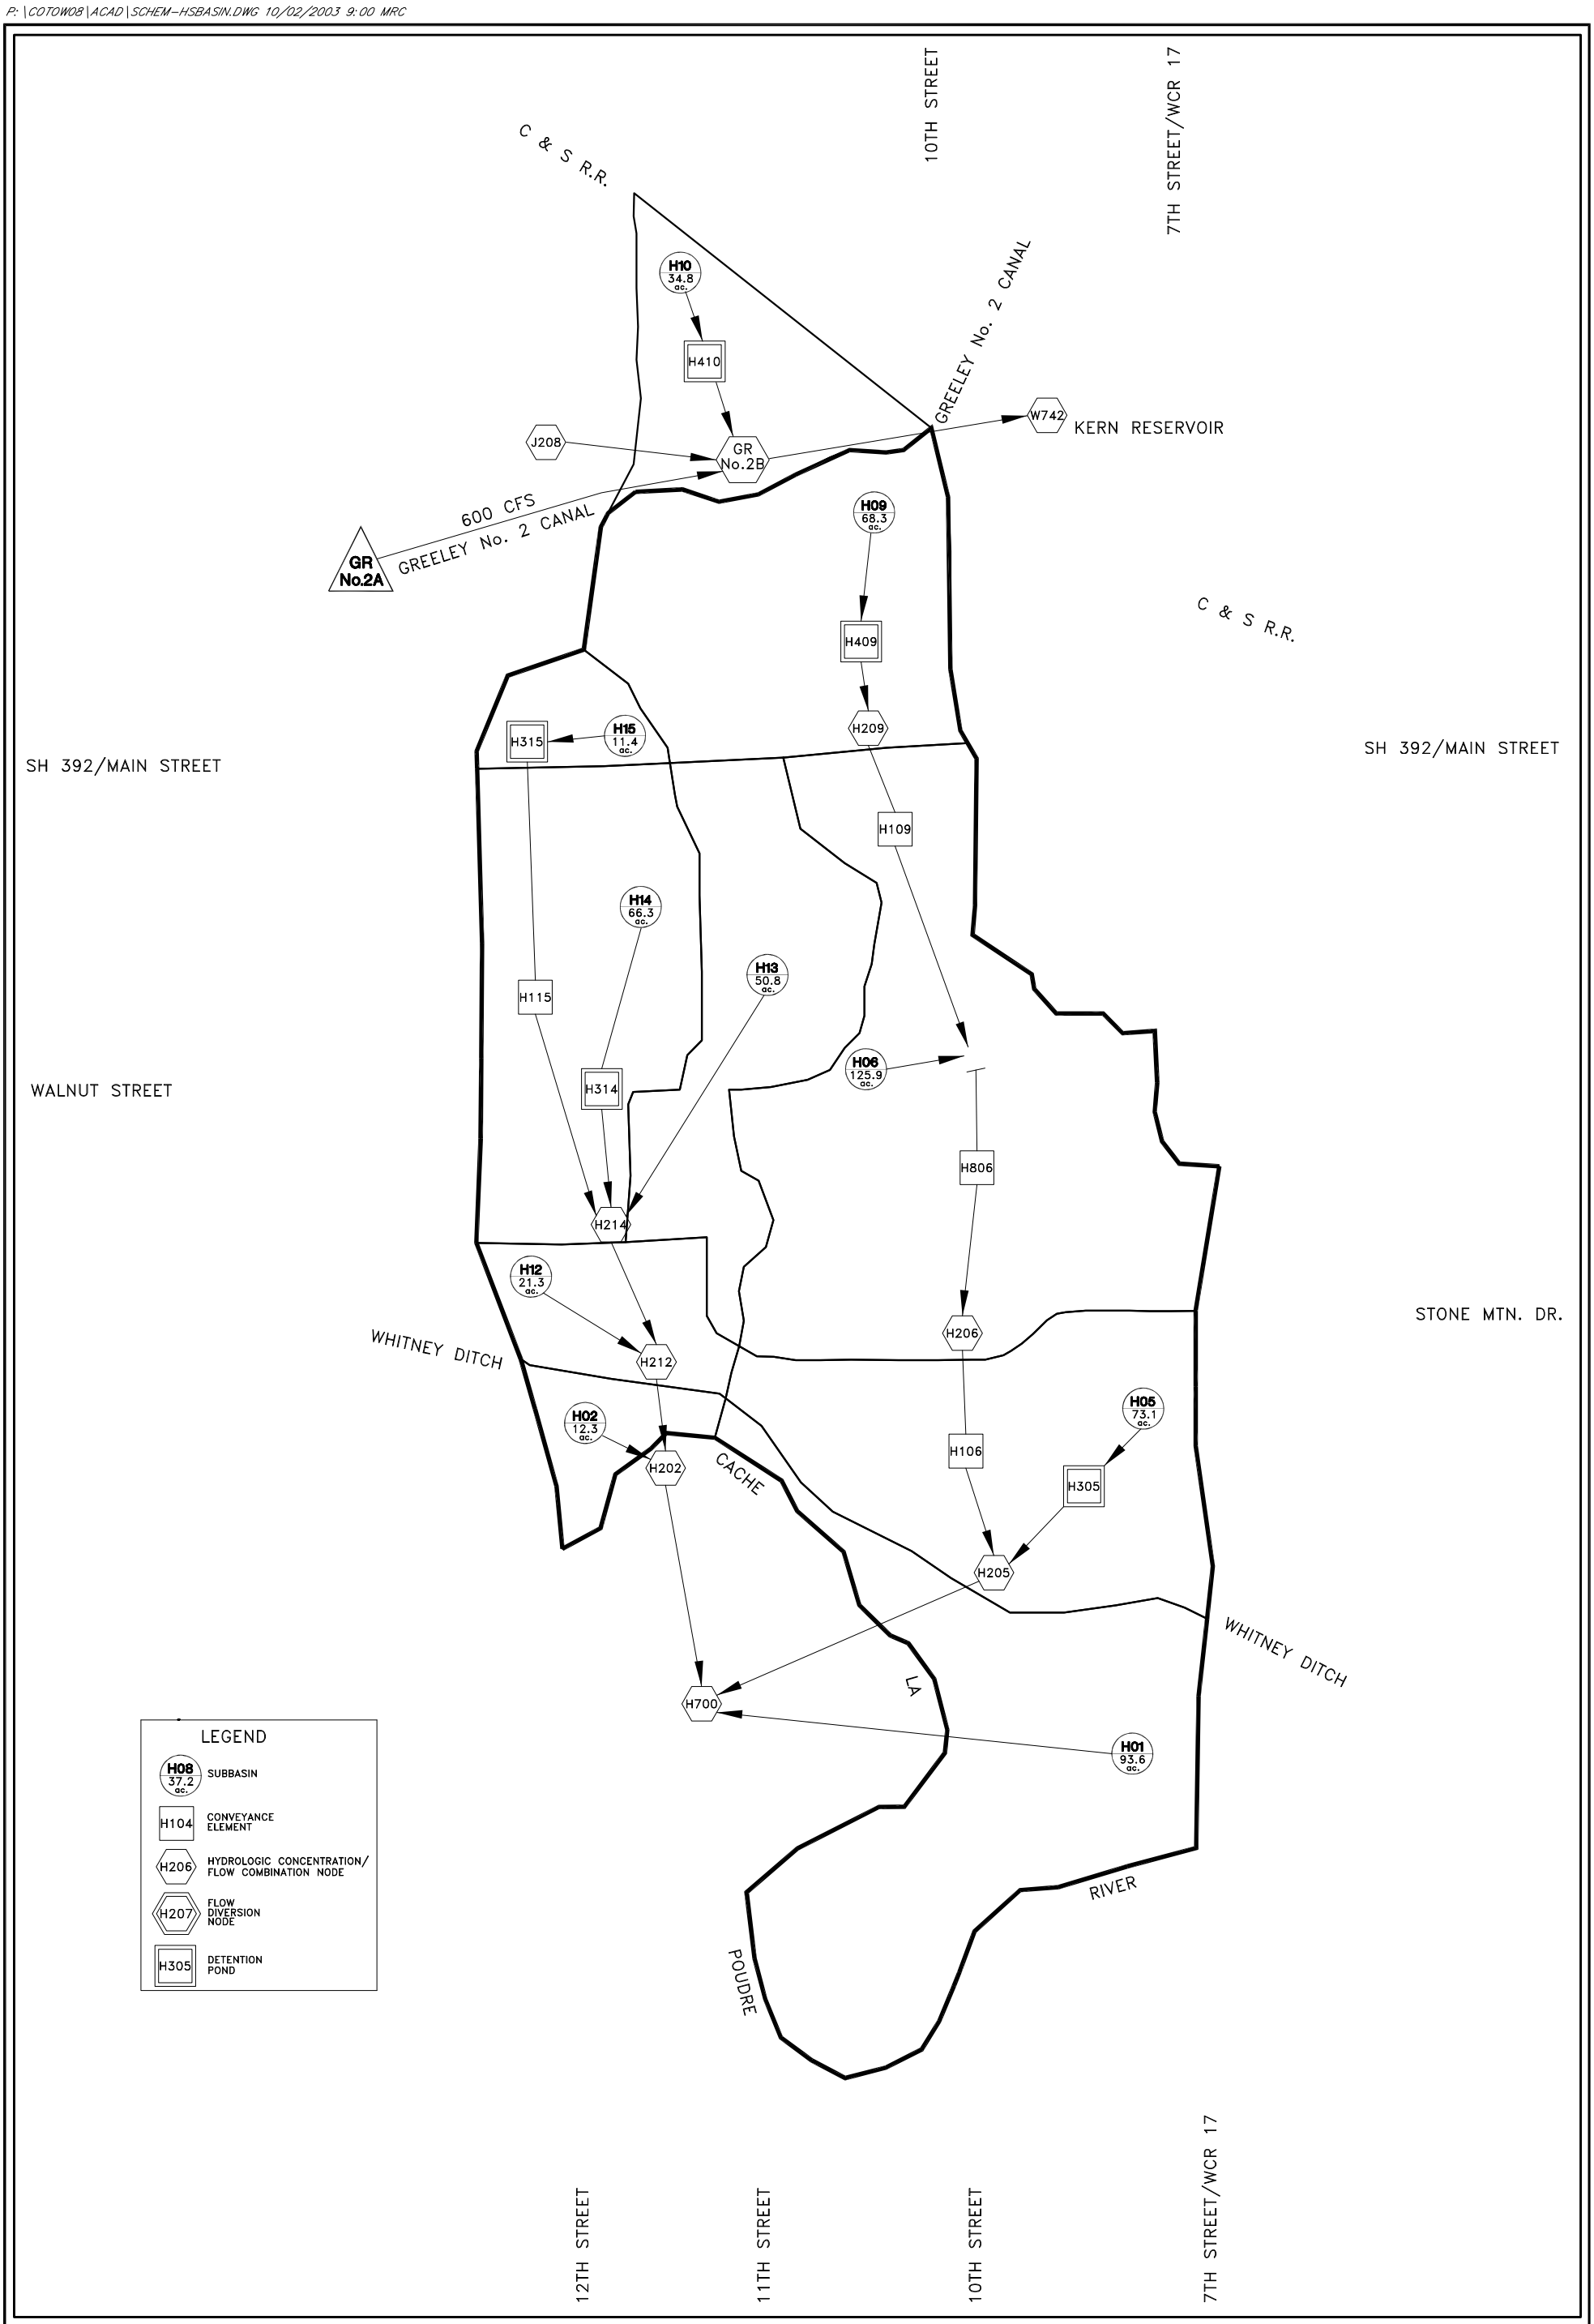

Anderson Consulting Engineers, Inc
Civil · Water Resources · Environmental
772 Whalers Way, Suite 200, Fort Collins, CO 80525
Phone (970) 226-0120 / Fax (970) 226-0121

N.T.S.

TOWN OF WINDSOR, COLORADO
MASTER DRAINAGE PLAN
HIGH SCHOOL BASIN
SWMM SCHEMATIC-IMPROVED CONDITION

Project No.	COTOW08
Date:	OCT, 2001
Design:	CJP
Drawn:	MRC
Revisions:	OCT 31, 2002
ACADFILE: SCHEM-HSBASIN	

A4-H

P:\COTOW08\ACAD\SCHEM-JABASIN.DWG 10/02/2003 MRC

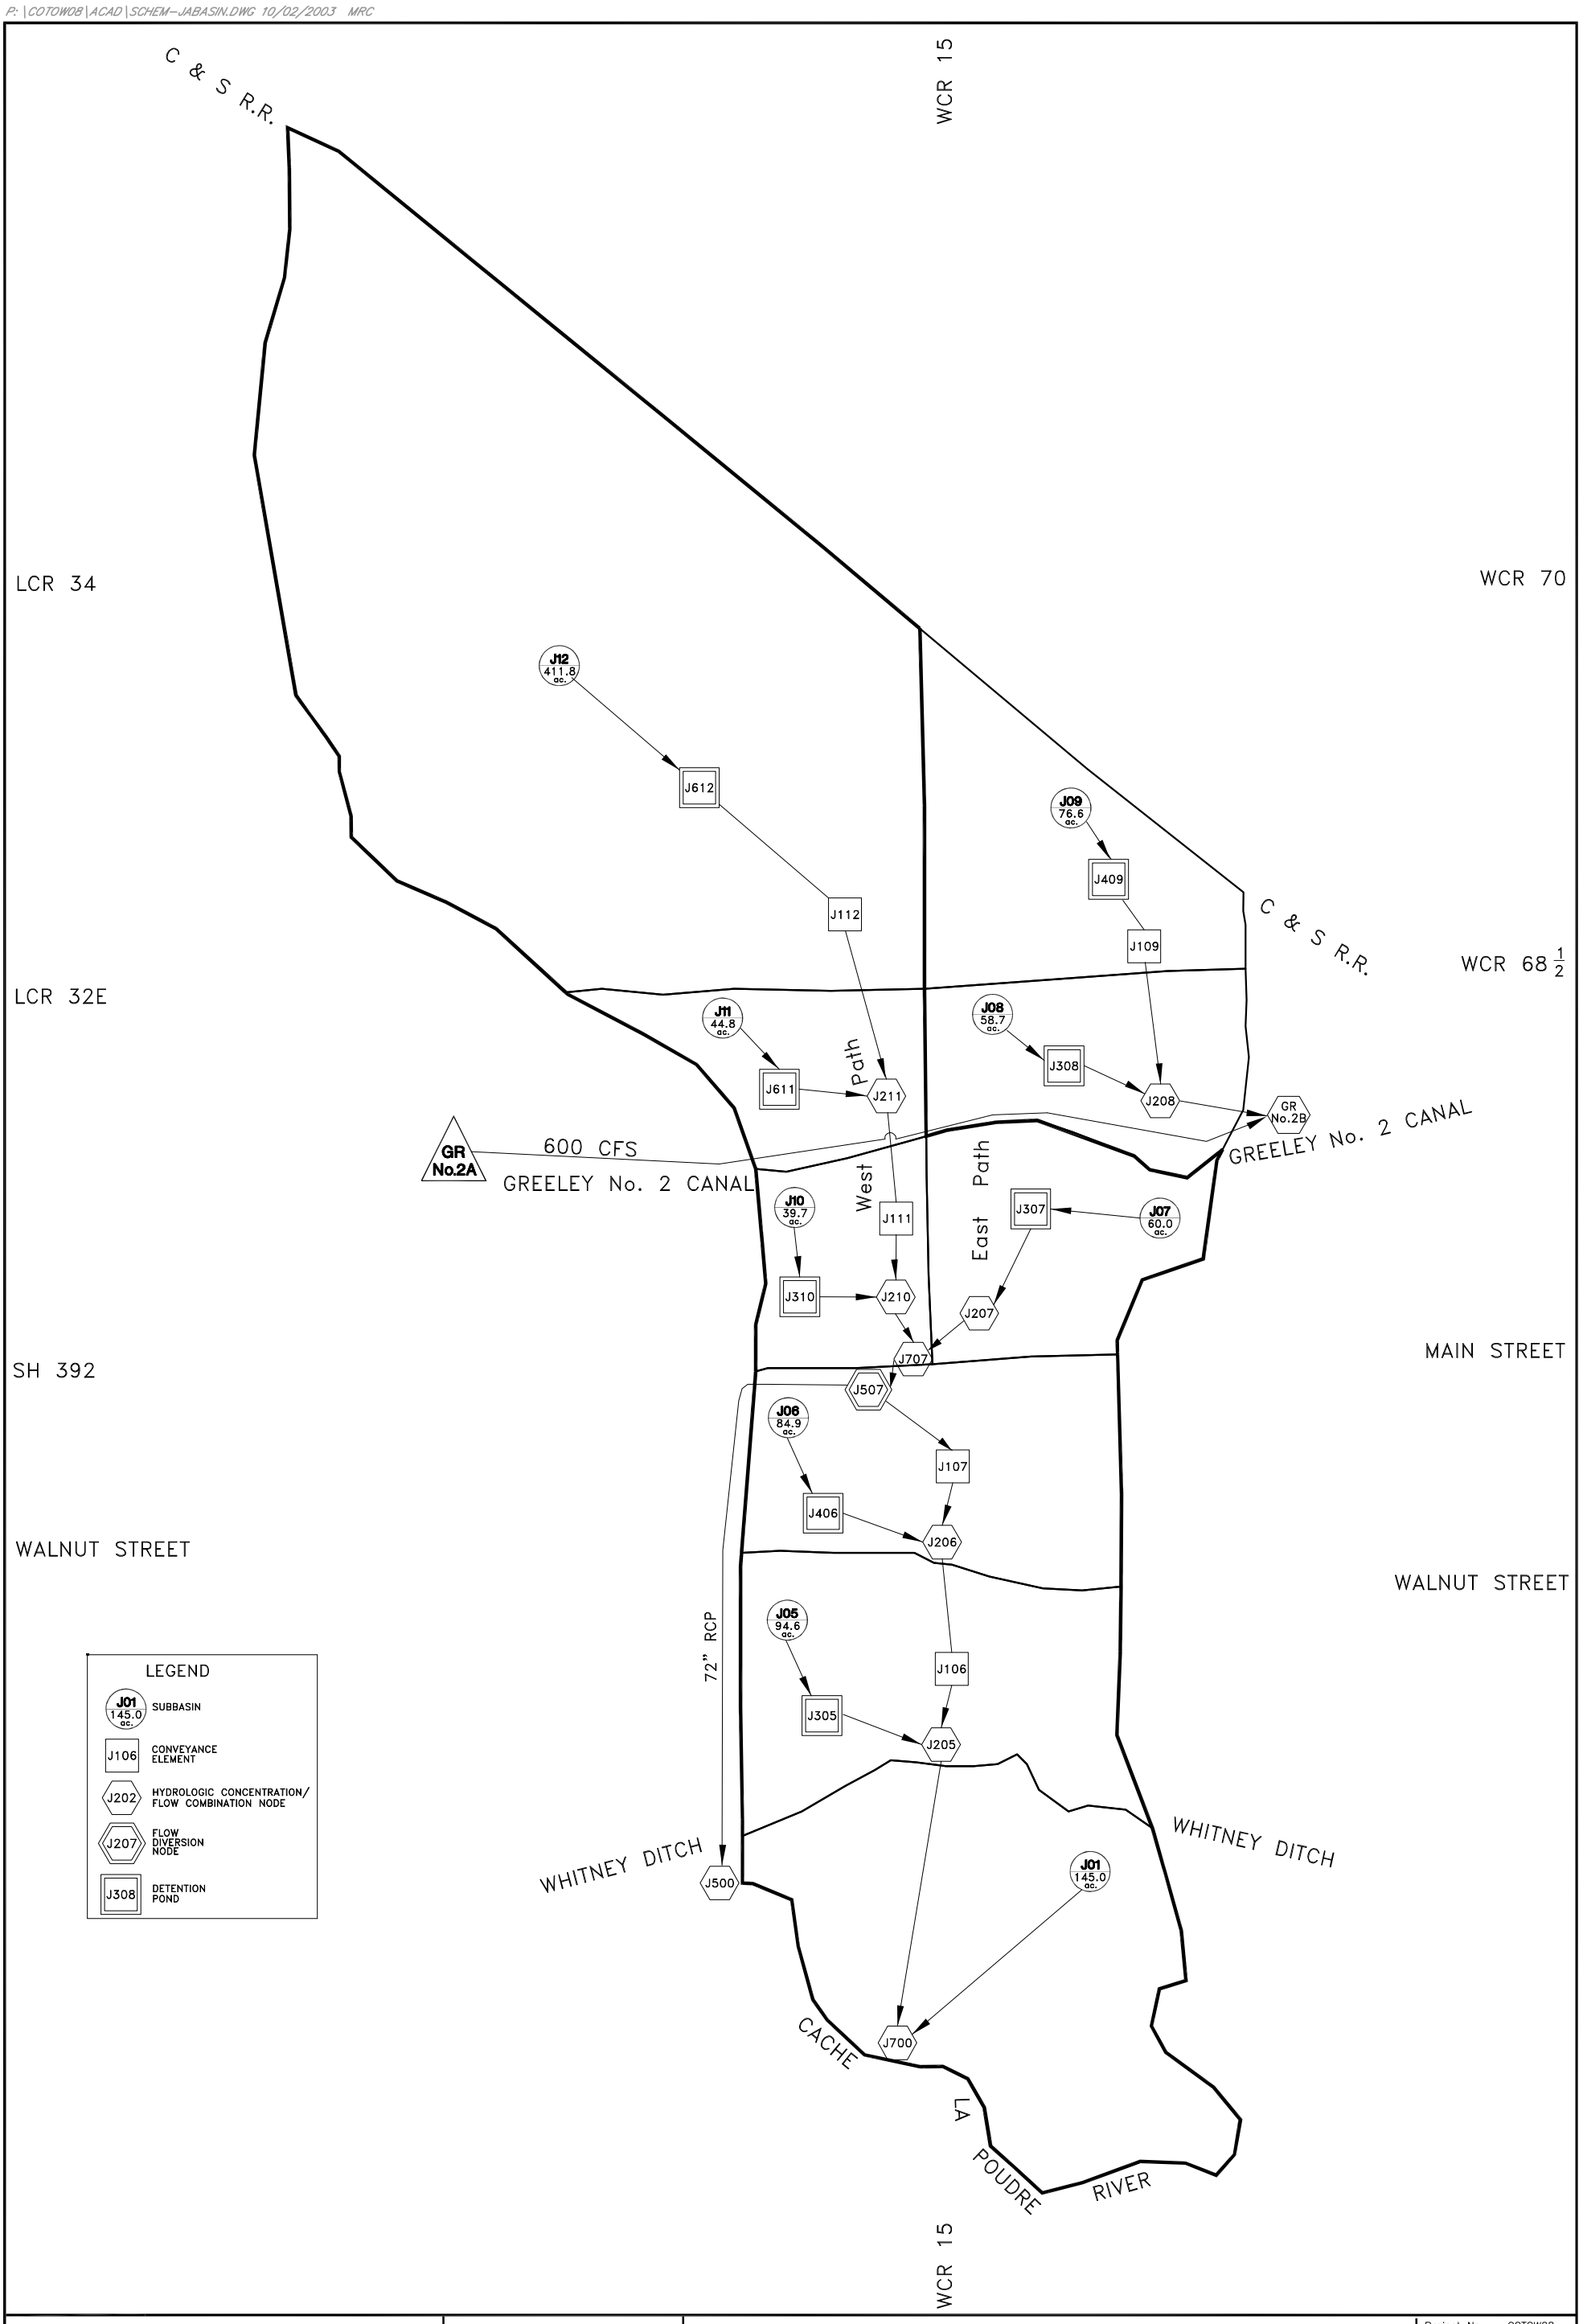

Anderson Consulting Engineers, Inc
Civil · Water Resources · Environmental
772 Whalers Way, Suite 200, Fort Collins, CO 80525
Phone (970) 226-0120 / Fax (970) 226-0121

N.T.S.

TOWN OF WINDSOR, COLORADO
MASTER DRAINAGE PLAN
JACOBY BASIN
SWMM SCHEMATIC-IMPROVED CONDITION

Project No.	COTOW08
Date:	OCT. 2001
Design:	CJP
Drawn:	MRC
Revisions:	OCT 31. 2002
ACADFILE: SCHEM-JABASIN	

A4-J

P:\COTOW08\ACAD\SCHEME-PTBASIN.DWG 10/03/2003 MRC

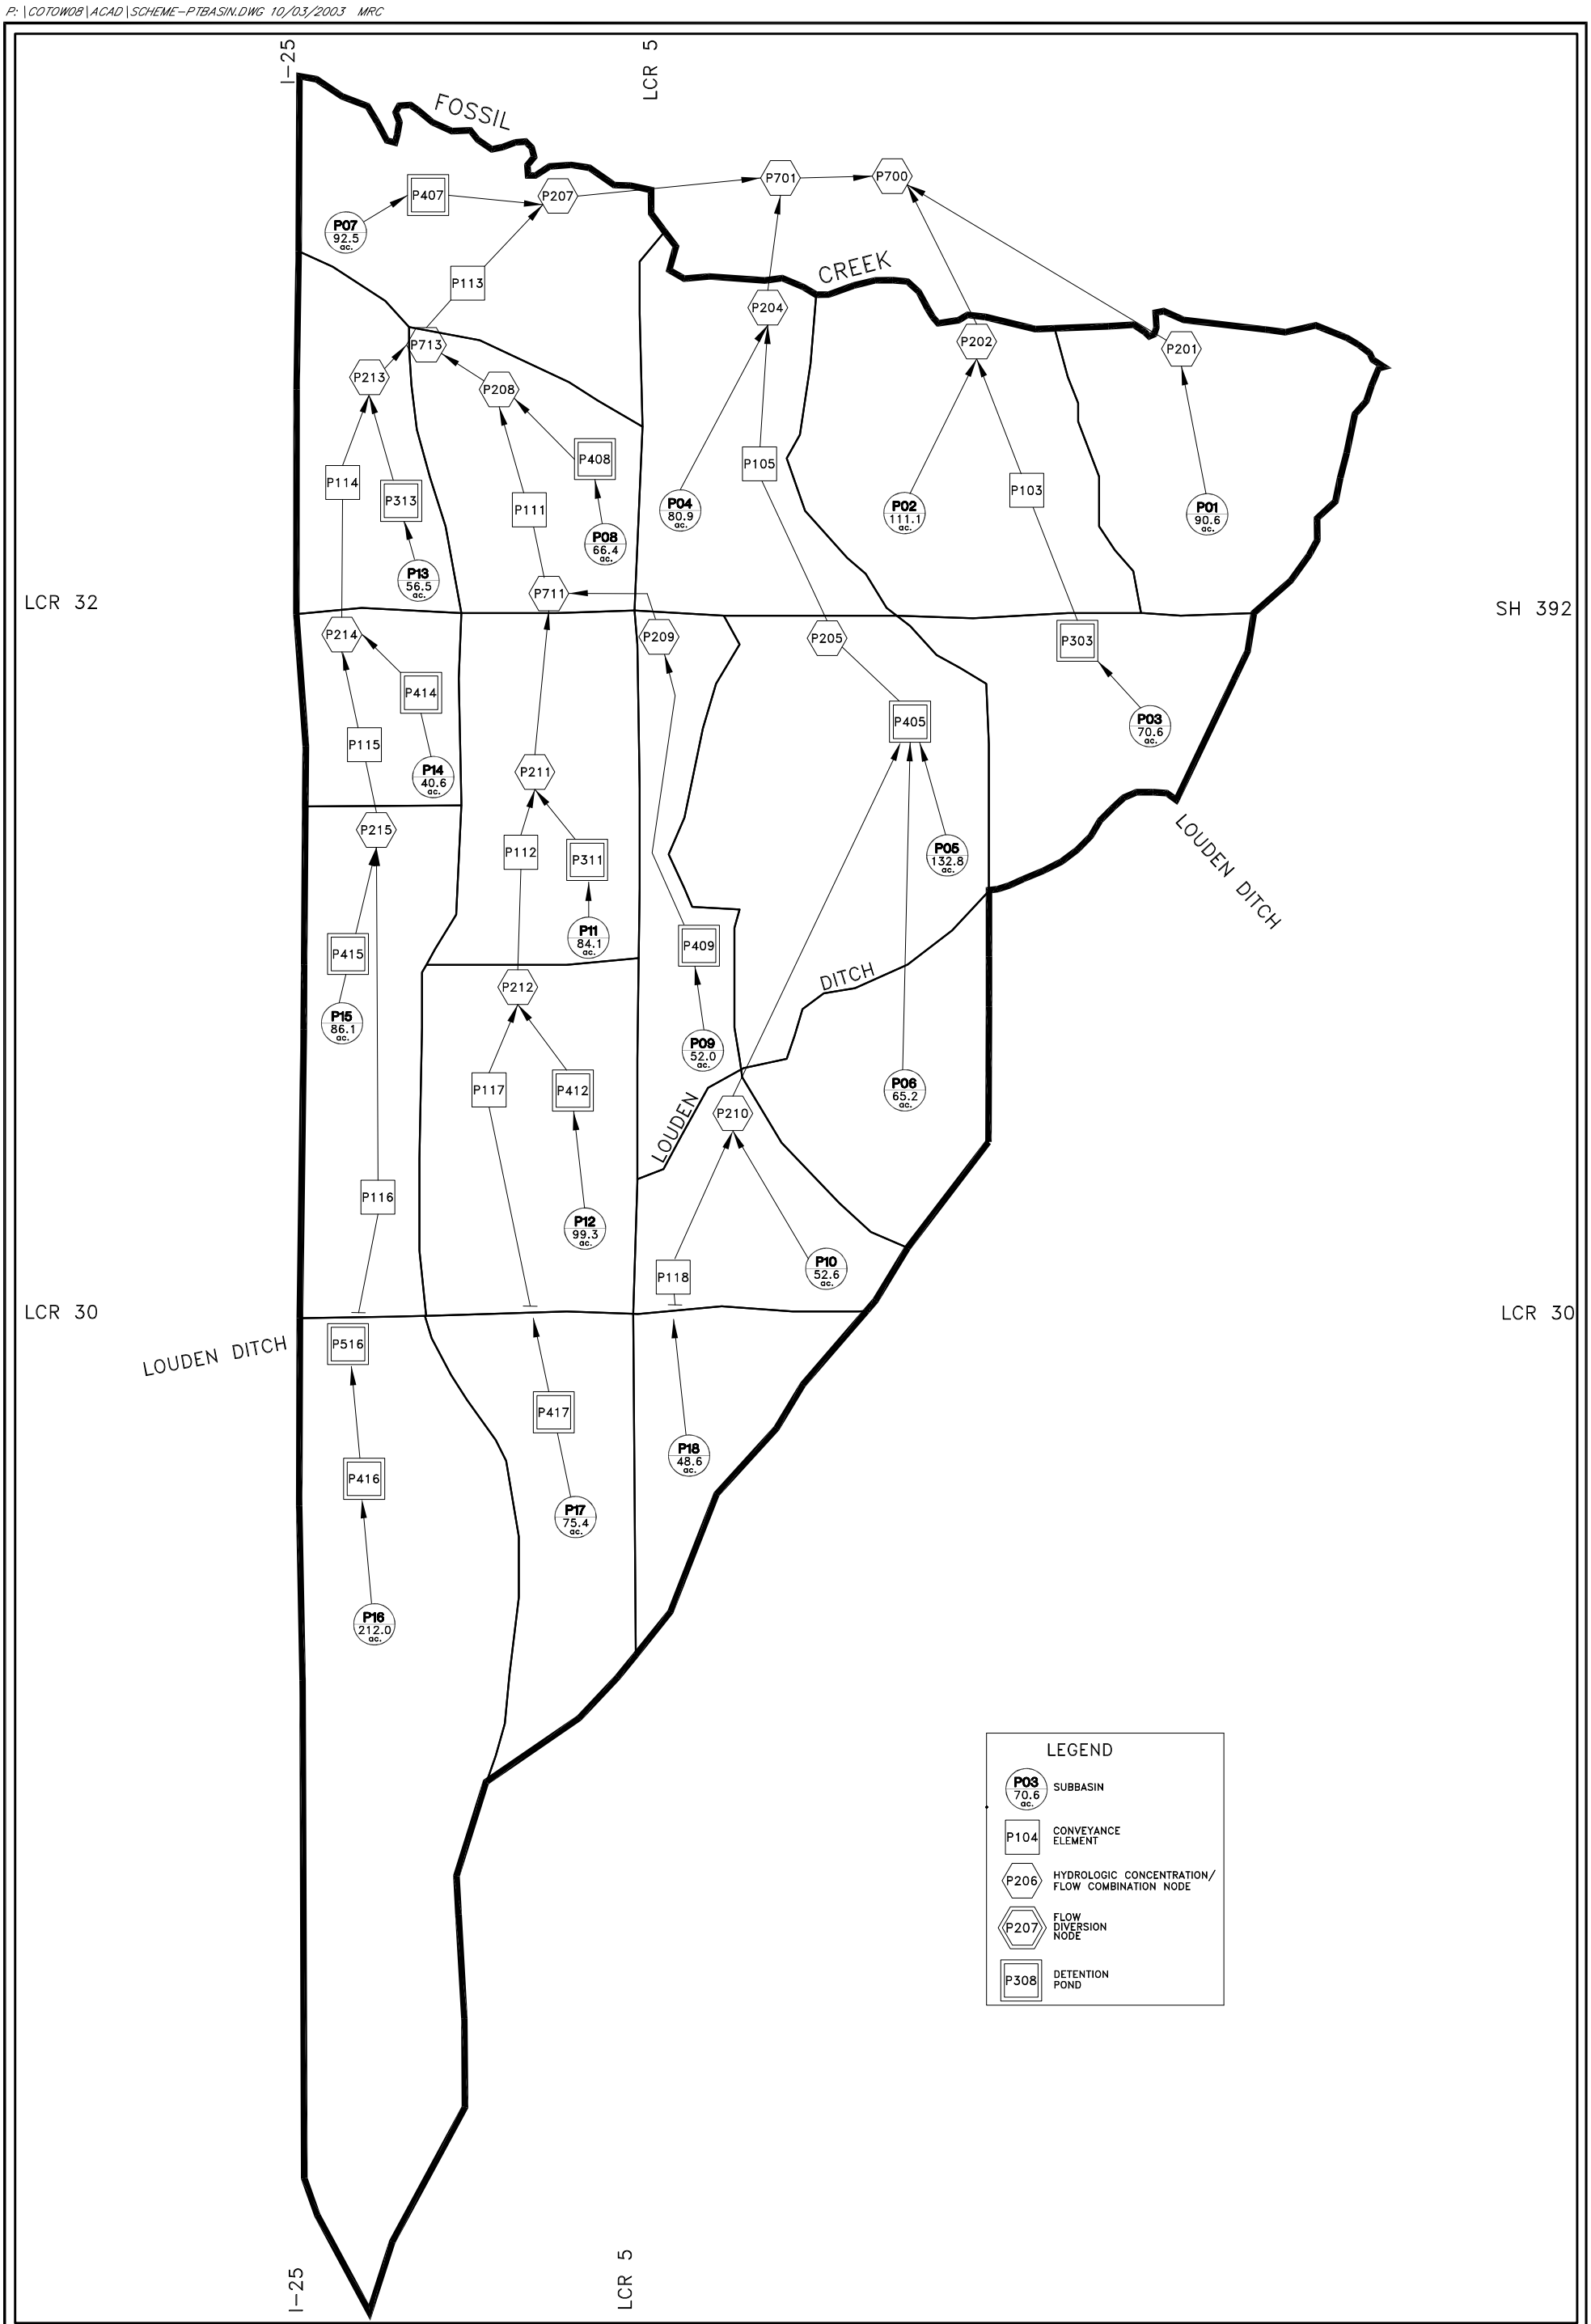

Anderson Consulting Engineers, Inc
Civil · Water Resources · Environmental
772 Whalers Way, Suite 200, Fort Collins, CO 80525
Phone (970) 226-0120 / Fax (970) 226-0121

N.T.S.

TOWN OF WINDSOR, COLORADO
MASTER DRAINAGE PLAN
PTARMIGAN BASIN SWMM SCHEMATIC IMPROVED CONDITION

Project No.	COTOW08
Date:	JAN, 2001
Design:	CJP
Drawn:	MRC
Revisions:	OCT 31, 2002
ACADFILE:	SCHEM-PTBASIN

A4-P