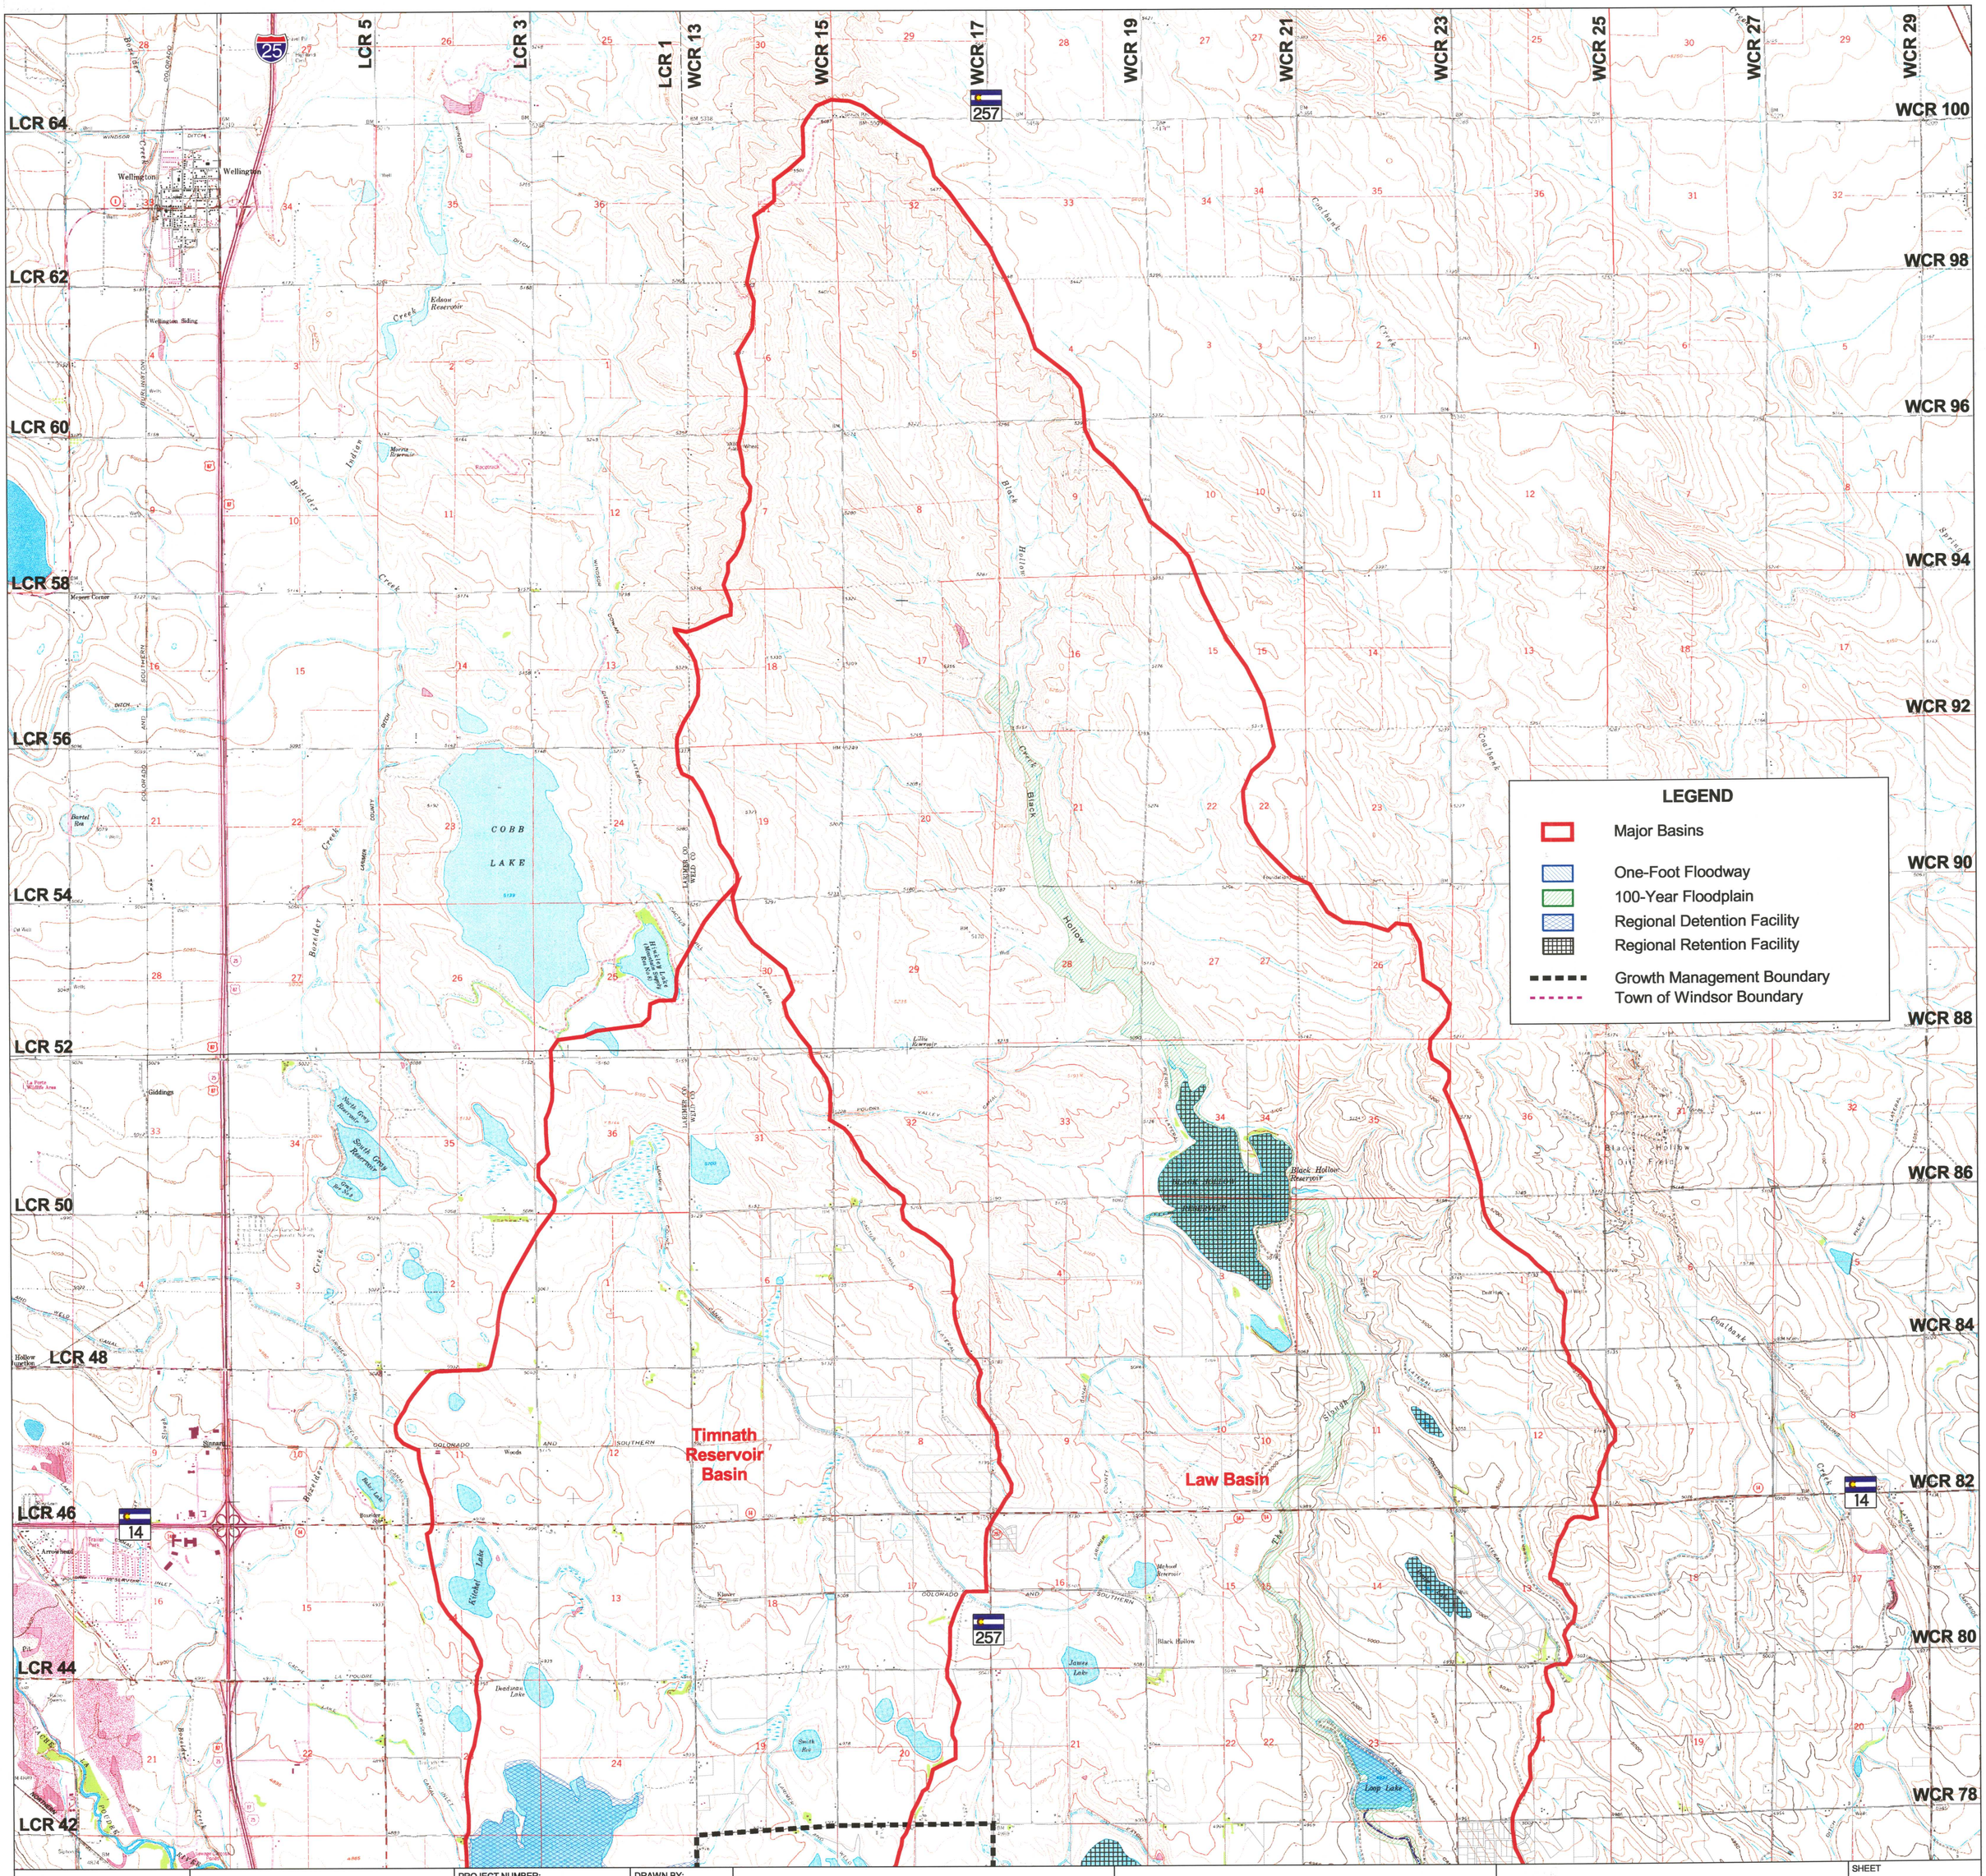

REVISIONS:
REV6
REV5
REV4
REV3
REV2
REV1

N

Contour Interval
10 Feet

Original Scale: 1" = 2000'

2000 0 2000
Feet

PROJECT NUMBER:	DRAWN BY:
COTOW08	BLV/RJN
FILENAME: Windsor-Masterplan.apr 1.B.	DESIGNED BY: BLV/CJP
DATE: 10/02/2003	CHECKED BY: CJP/BAA

Anderson Consulting Engineers, Inc.
Civil • Water Resources • Environmental

TOWN OF WINDSOR
MASTER DRAINAGE PLAN

EXISTING MAJOR DRAINAGE FACILITIES AND 100-YEAR FLOODPLAINS

SHEET
1.B.